PLAT OF
P.J. BRATLEY - ET AL - WATER APPLICATION # 4443.
E½ of E½ Sec. 30 - Twp. 17S - R50E M.D.B.&M.
AMARGOSA VALLEY
NYE COUNTY NEVADA.

Scale 1" = 1000'

LEGEND:-
Bratley Ditch
Grade - 2/10 foot in 100 feet
Width 5 feet - Depth 1.5 feet.

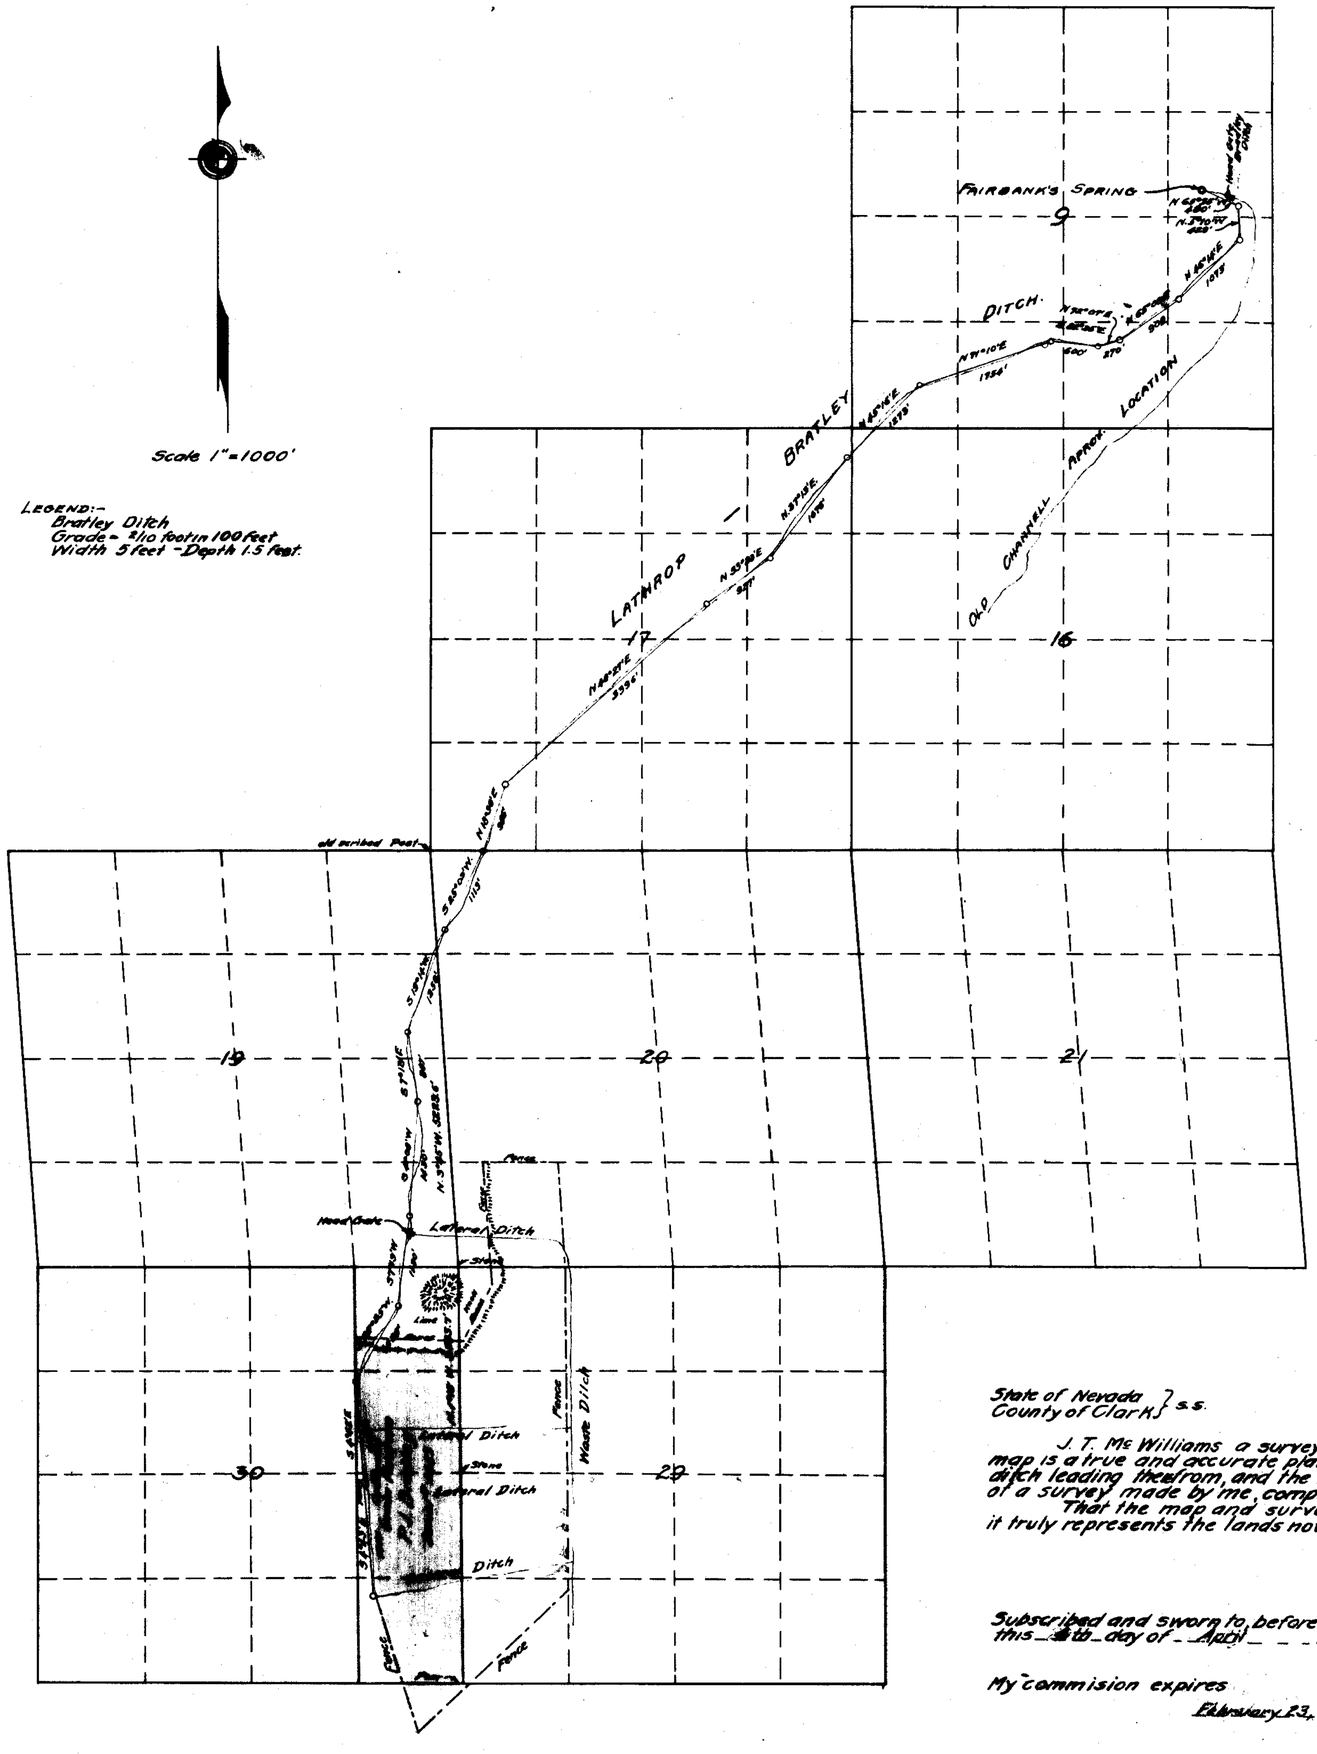

Serial No.	Owner	Twp.	Range	Section	Subd. of Section	Cultivated Acreage	Descn of Culture	Date of Culture
4443	P.J. Bratley	17S.	50E.	30	E½ of NE¼	40.5	Cultivated Pasture	
"	" "	"	"	"	E½ of S.E.¼	60.5	" "	

State of Nevada }
County of Clark } s.s.

J. T. Mc Williams a surveyor, being first duly sworn, deposes, and says, that this map is a true and accurate plat, showing the location of Fairbank's Spring; the irrigation ditch leading therefrom, and the lands irrigated by P.J. Bratley as taken from the fieldnotes of a survey made by me, completed on the 2nd day of April, 1921.

That the map and survey were made at the instance of P.J. Bratley and that it truly represents the lands now under irrigation of said P.J. Bratley.

J. T. Mc Williams
Surveyor

Subscribed and sworn to, before me this 4th day of April 1923.
Henry M. Gillis
Notary Public, in and for Clark County, Nevada.

My commision expires
February 23, 1927.

FILED
May 12, 1923
STATE ENGINEER'S OFFICE

4-12-23

Cancelled

4443