Calculated Bearing and Distance N88°27'38"E 53333 to Sec. Cor 19-30-24-25 Tp 11 S. Ranges 45 & 46 E. M.D.M.

Section	Sub'd	Twp	Range	Cultivated Acreage	Description of Culture	Remarks	Date of First Culture
32	SW NW	11 S	44 E	3.33	Garden Truck	Actual diversion made by iron pipe and troughs and tanks.	

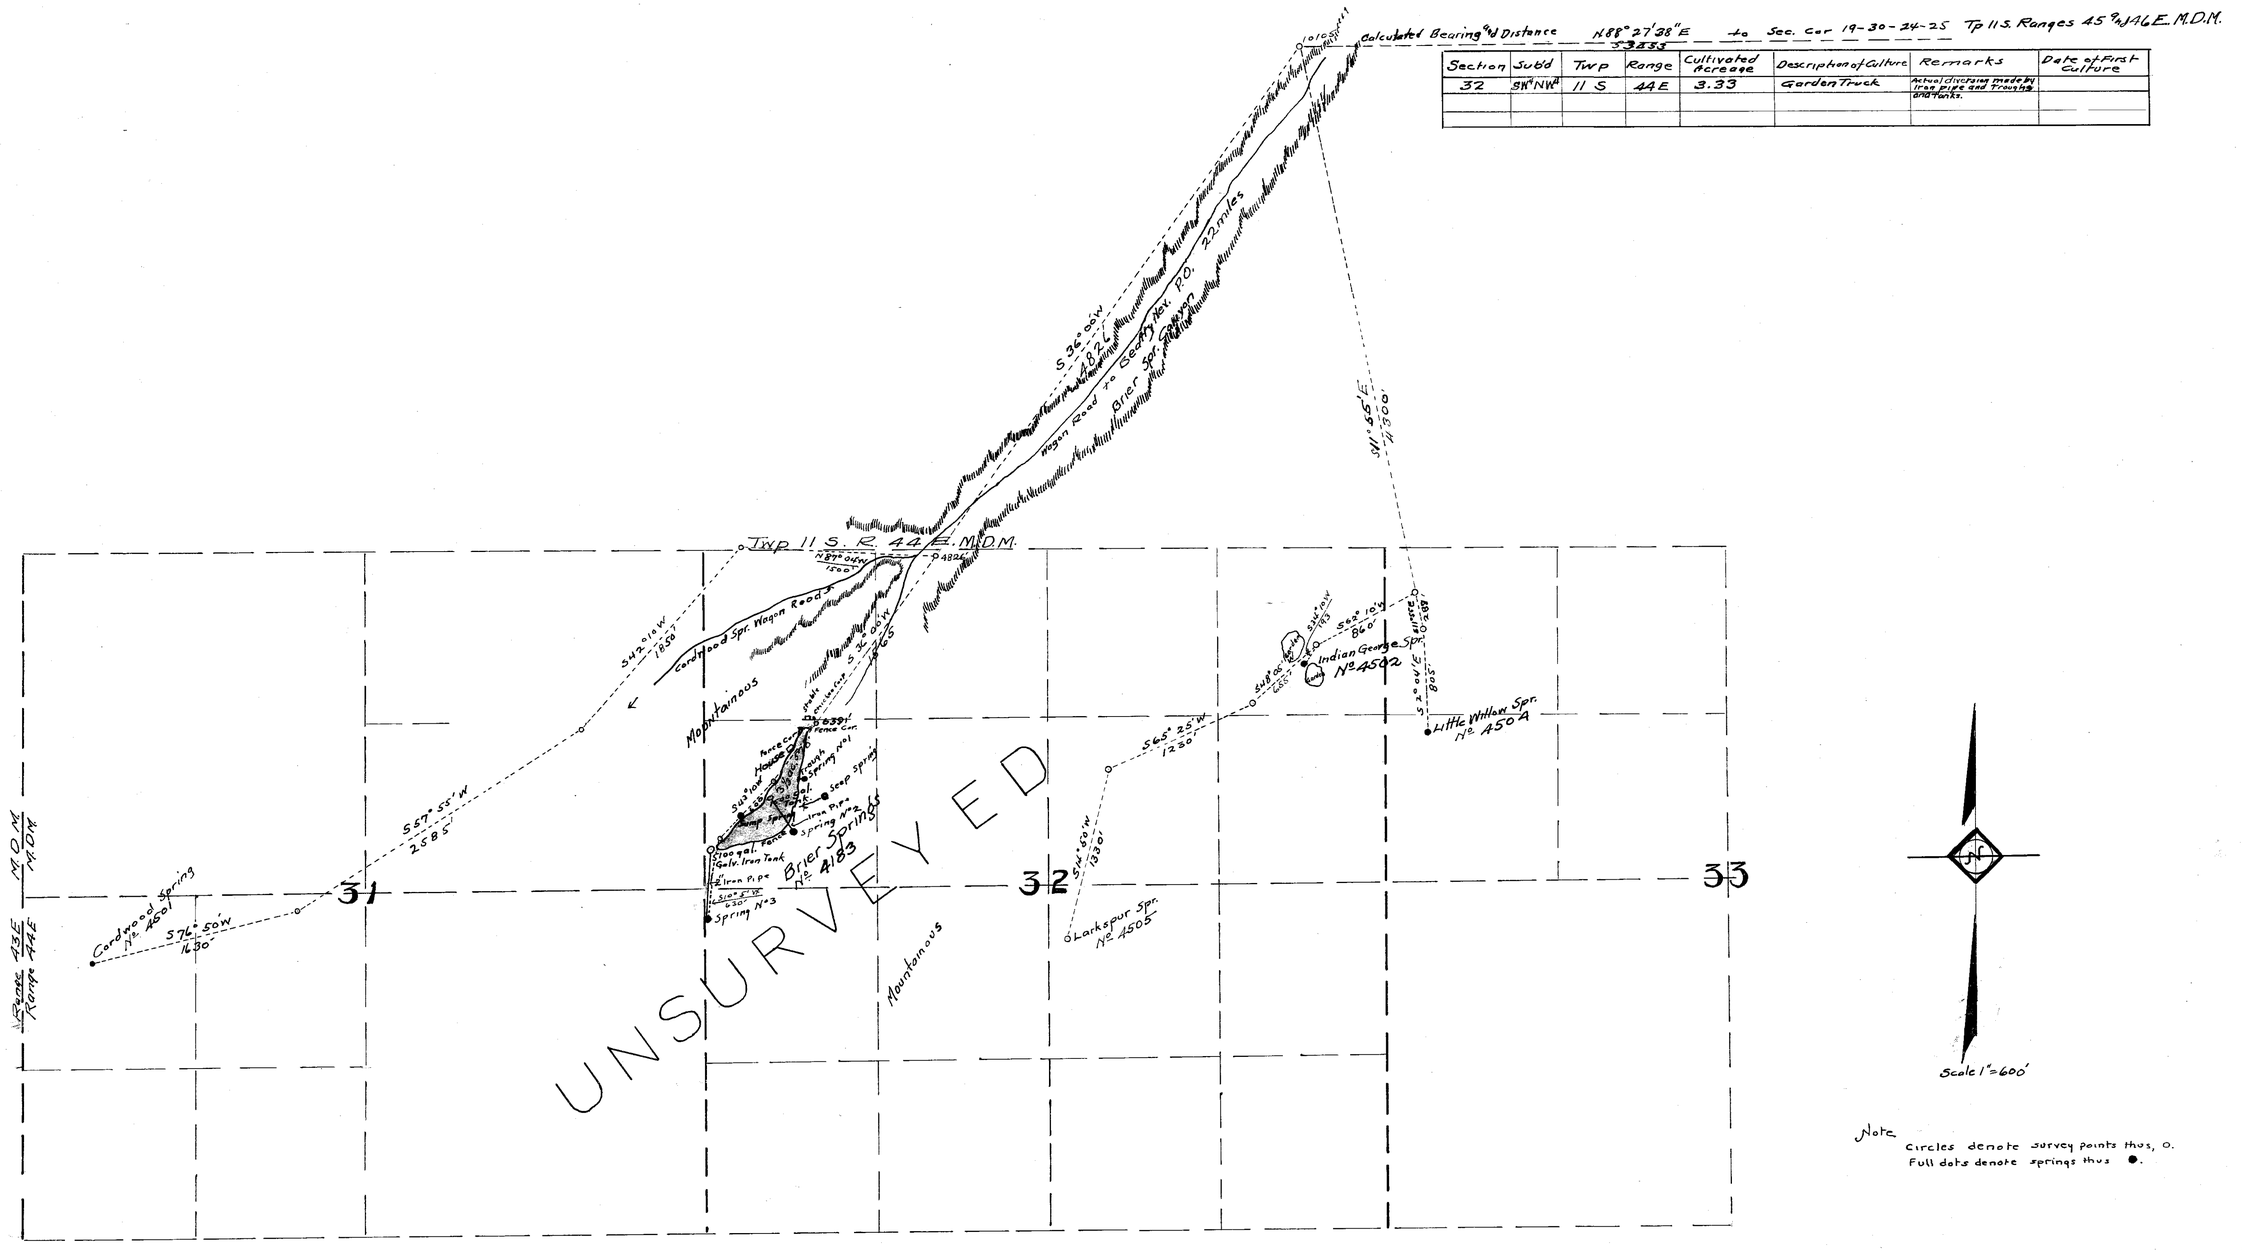

Note. Circles denote survey points thus, O.
Full dots denote springs thus ●.

State of Nevada
County of Clark } SS.

J. T. McWILLIAMS being first duly sworn, deposes and says that the above map is a true and accurate plat of the land irrigated by Burr Welch as taken from the field notes of a survey made by me, completed May 14th 1917.

That the map and survey were made at the instance of Burr Welch, Squatter on said unsurveyed lands and that it truly represents the irrigated lands of said Burr Welch.

The other springs hereon viz: Cordwood No. 4501, Indian George No. 4502, Little Willow No. 4504 and Larkspur No. 4505, surveyed for John Esser and Henry Esser are shown so as to more particularily describe the location of Brier Springs, all being on unsurveyed land, several miles distant from the corner of Public Land Survey from which this Survey was started

J. T. McWilliams
Surveyor

Subscribed and sworn to before me this 8th day of July 1918 A.D.

Henry M. Lillis
Notary public in and for Clark Co., Nevada
My commission expires March 4-1919

WATER APPLICATION No 4183	
OWNER	SOURCE OF WATER
BURR Welch	BRIER SPRINGS

143 4-19-23.

4475