4479

Sec.	Sub-division	T.	R.	Cultivated Acreage	Description of Culture	Date of first Culture
1	SE¼ NW¼	17N.	44E.	0.70	Alfalfa	
"	NE¼ SW¼	"	"	4.25	"	
"	NW¼ SE¼	"	"	23.85	"	
"	NE¼ SE¼	"	"	1.53	"	
"	SW¼ SE¼	"	"	18.29	"	
"	" "	"	"	0.17	Spuds	
"	" "	"	"	0.57	Garden	
"	" "	"	"	1.00	Orchard	
"	SE¼ SE¼	"	"	0.98	"	
"	" "	"	"	2.81	Alfalfa	
"	" "	"	"	0.35	Spuds Garden	
"	" "	"	"	1.61	Pasture	
12	NW¼ NE¼	"	"	0.33	Spuds	
"	" "	"	"	2.17	Alfalfa	
"	NE¼ NE¼	"	"	0.02	Orchard	
"	" "	"	"	1.71	Pasture	
"	" "	"	"	27.01	Alfalfa	
"	" "	"	"	2.38	Grain	
"	" "	"	"	0.56	Spuds	
"	SE¼ NE¼	"	"	4.24	Grain	
"	" "	"	"	1.61	Spuds	
7	NW¼ NW¼	17N	45E	0.24	"	
"	" "	"	"	0.04	Grain	
"	SW¼ NW¼	"	"	0.08	Spuds	
12	SE¼ NE¼	"	44E	8.43	Alfalfa	

104.73

STATE OF NEVADA
COUNTY OF LANDER ss

I, O.P. Adams, being first duly sworn depose and say, that the accompanying map is a true and accurate plat of the lands irrigated by Pete Arena Co. as taken from the field notes of a survey made by me, completed on the 8th day of February 1926.

That the map and survey were made at the instance of Lina Arena, for Pete Arena Co., owners of said land, and that it truly represents the irrigated lands of said Pete Arena Co.

O.P. Adams
Surveyor.

Subscribed and sworn to before me, this 9th day of March 1926.
Louis A. Lemaire
Notary Public in and for Lander County, Nevada.
My Commission expires June 29th 1929

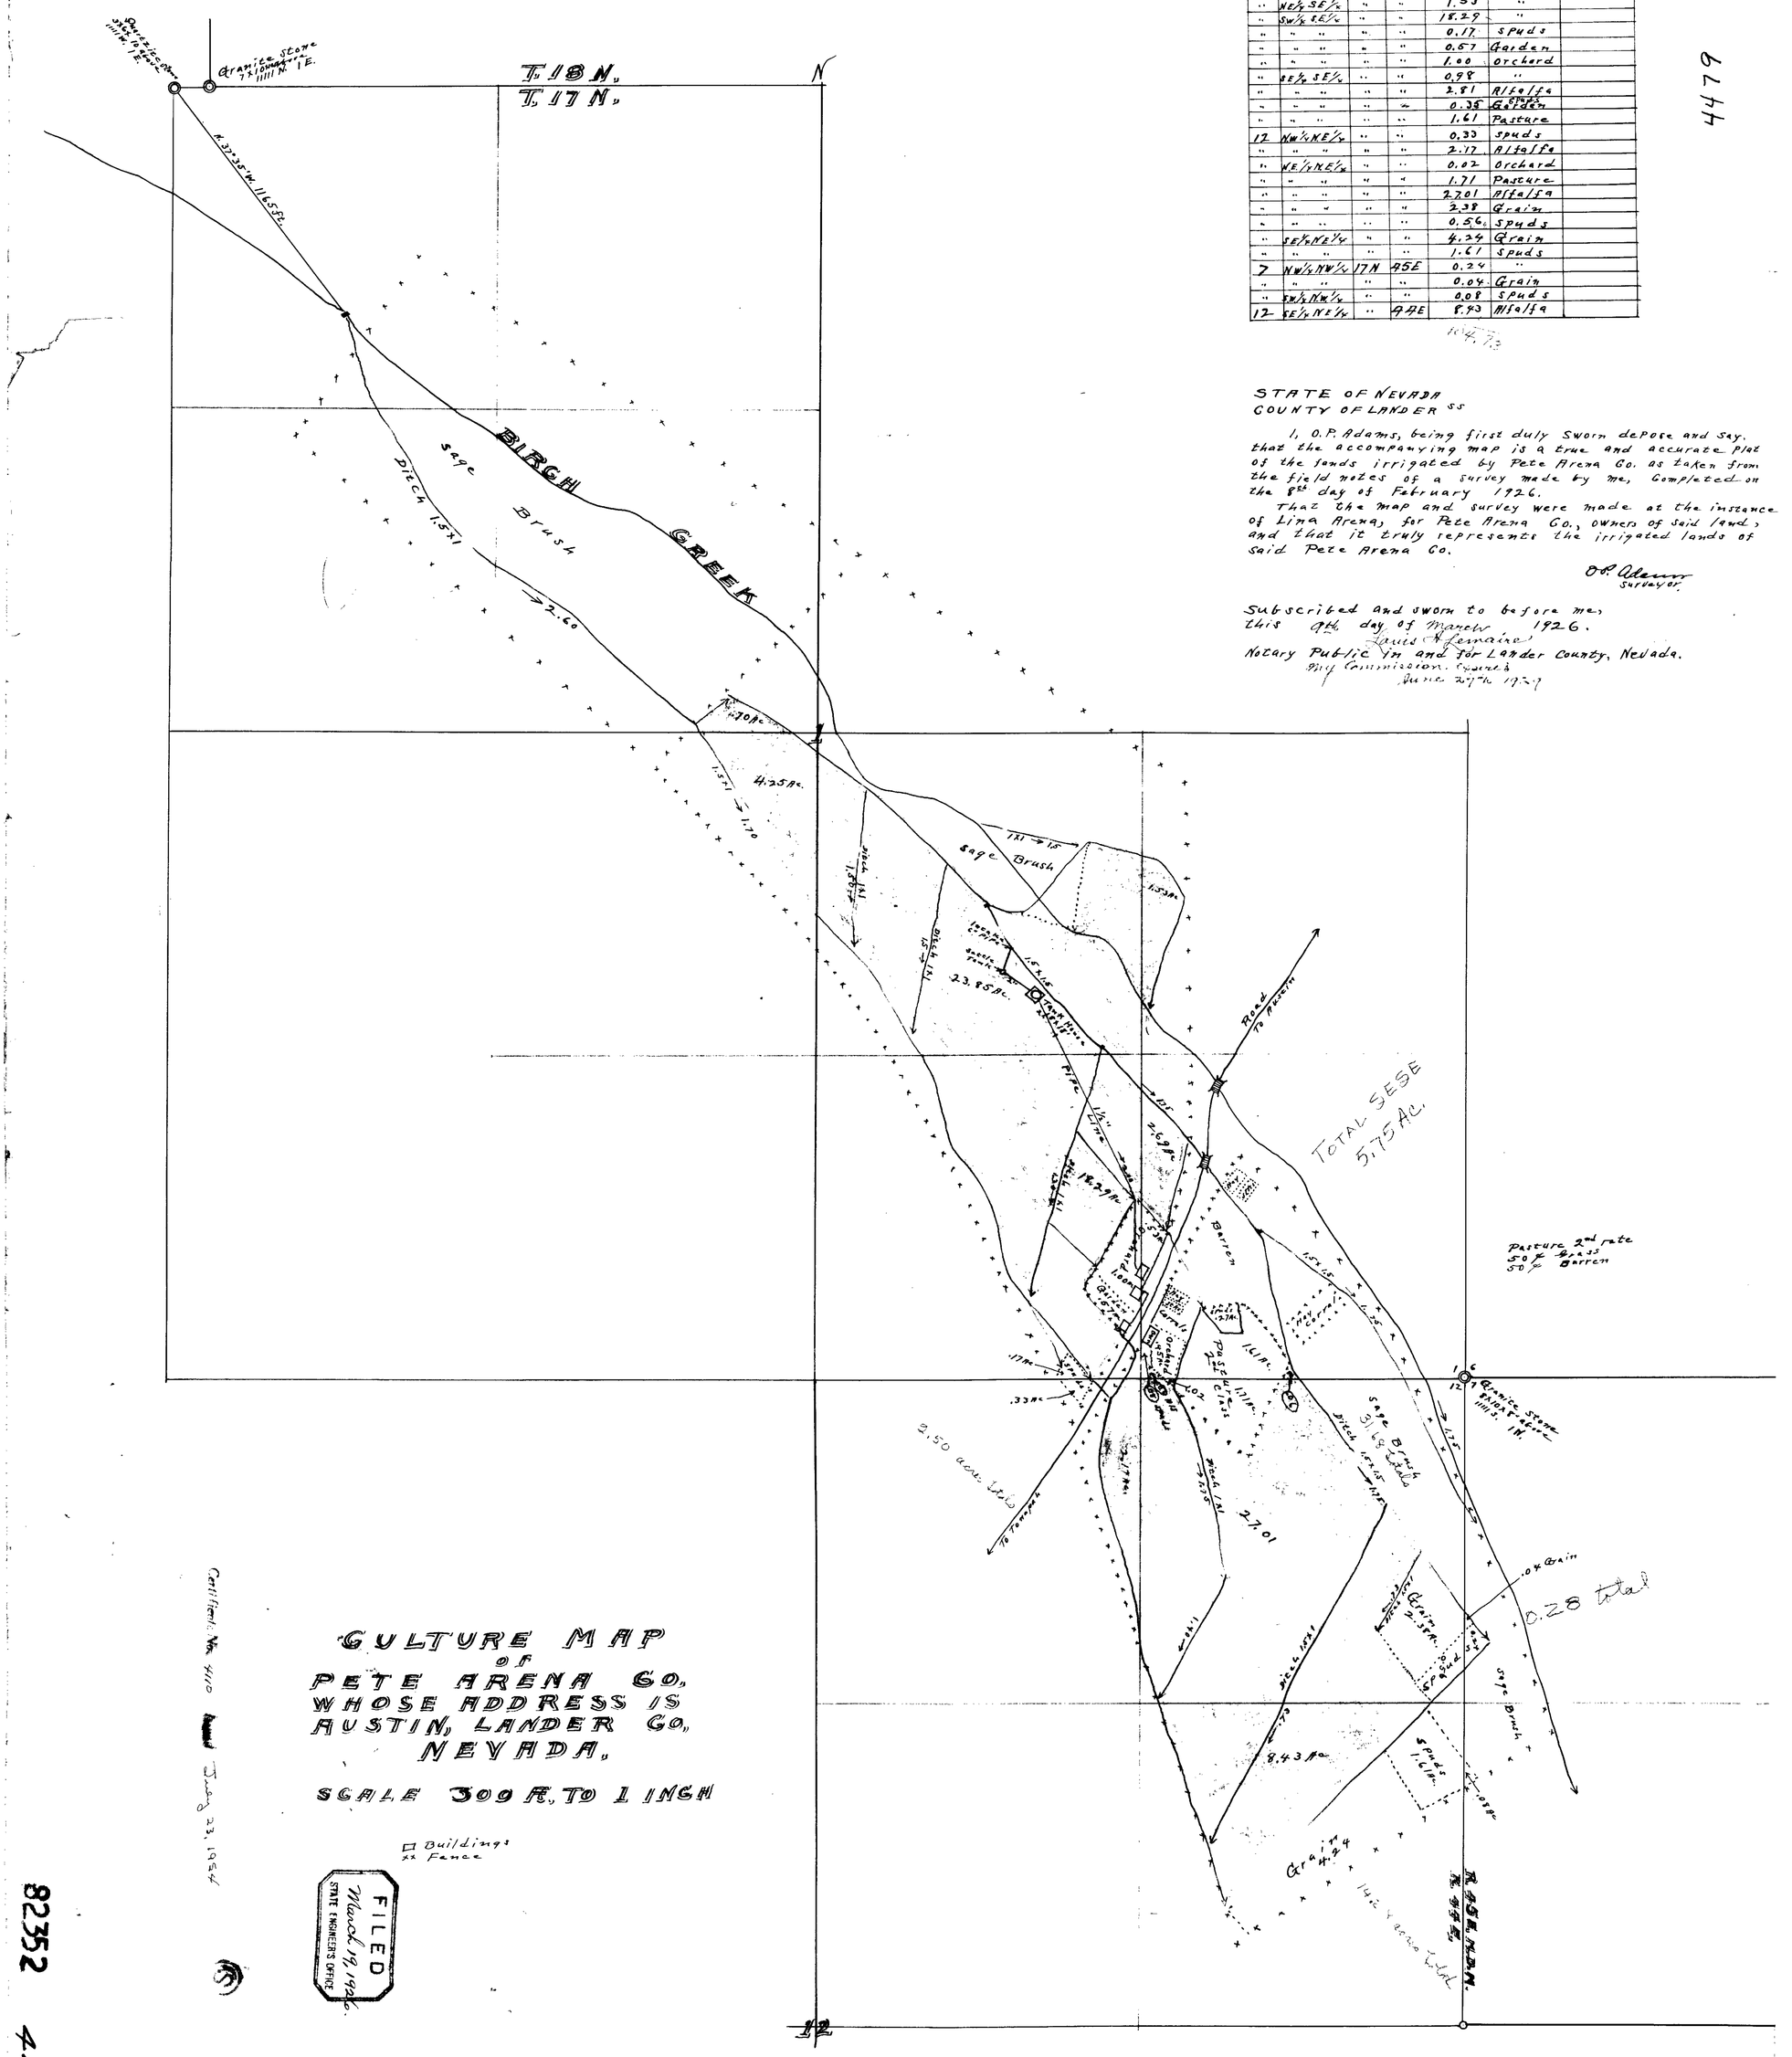

CULTURE MAP OF PETE ARENA CO. WHOSE ADDRESS IS AUSTIN, LANDER CO., NEVADA.

SCALE 300 ft. TO 1 INCH

□ Buildings
xx Fence

FILED
March 19, 1926
STATE ENGINEER'S OFFICE

Certificate No. 4110 Issued July 23, 1954

82352 4479