Section	Sub-Division	Township	Range	Cultivated acerage	Description of Culture.	Date of first culture.
34	SE¼ of SW¼	2 N	50 E	5.90 Acres	Sweet Clover	
4	NE¼ of NE¼	1 N	50 E	5.11 "	Alfalfa	
4	NE¼ of NE¼	1 N	50 E	2.63 "	Garden	
3	NW¼ of NW¼	1 N	50 E	4.01 "	Garden	
3	NE¼ of NW¼	1 N	50 E	3.11 "	Sweet clover	
3	NW¼ of NW¼	1 N	50 E	14.03 "	Alfalfa	
3	NE¼ of NW¼	1 N	50 E	6.72	Alfalfa	
34	SW¼ of SW¼	2 N	50 E	6.89	Alfalfa	

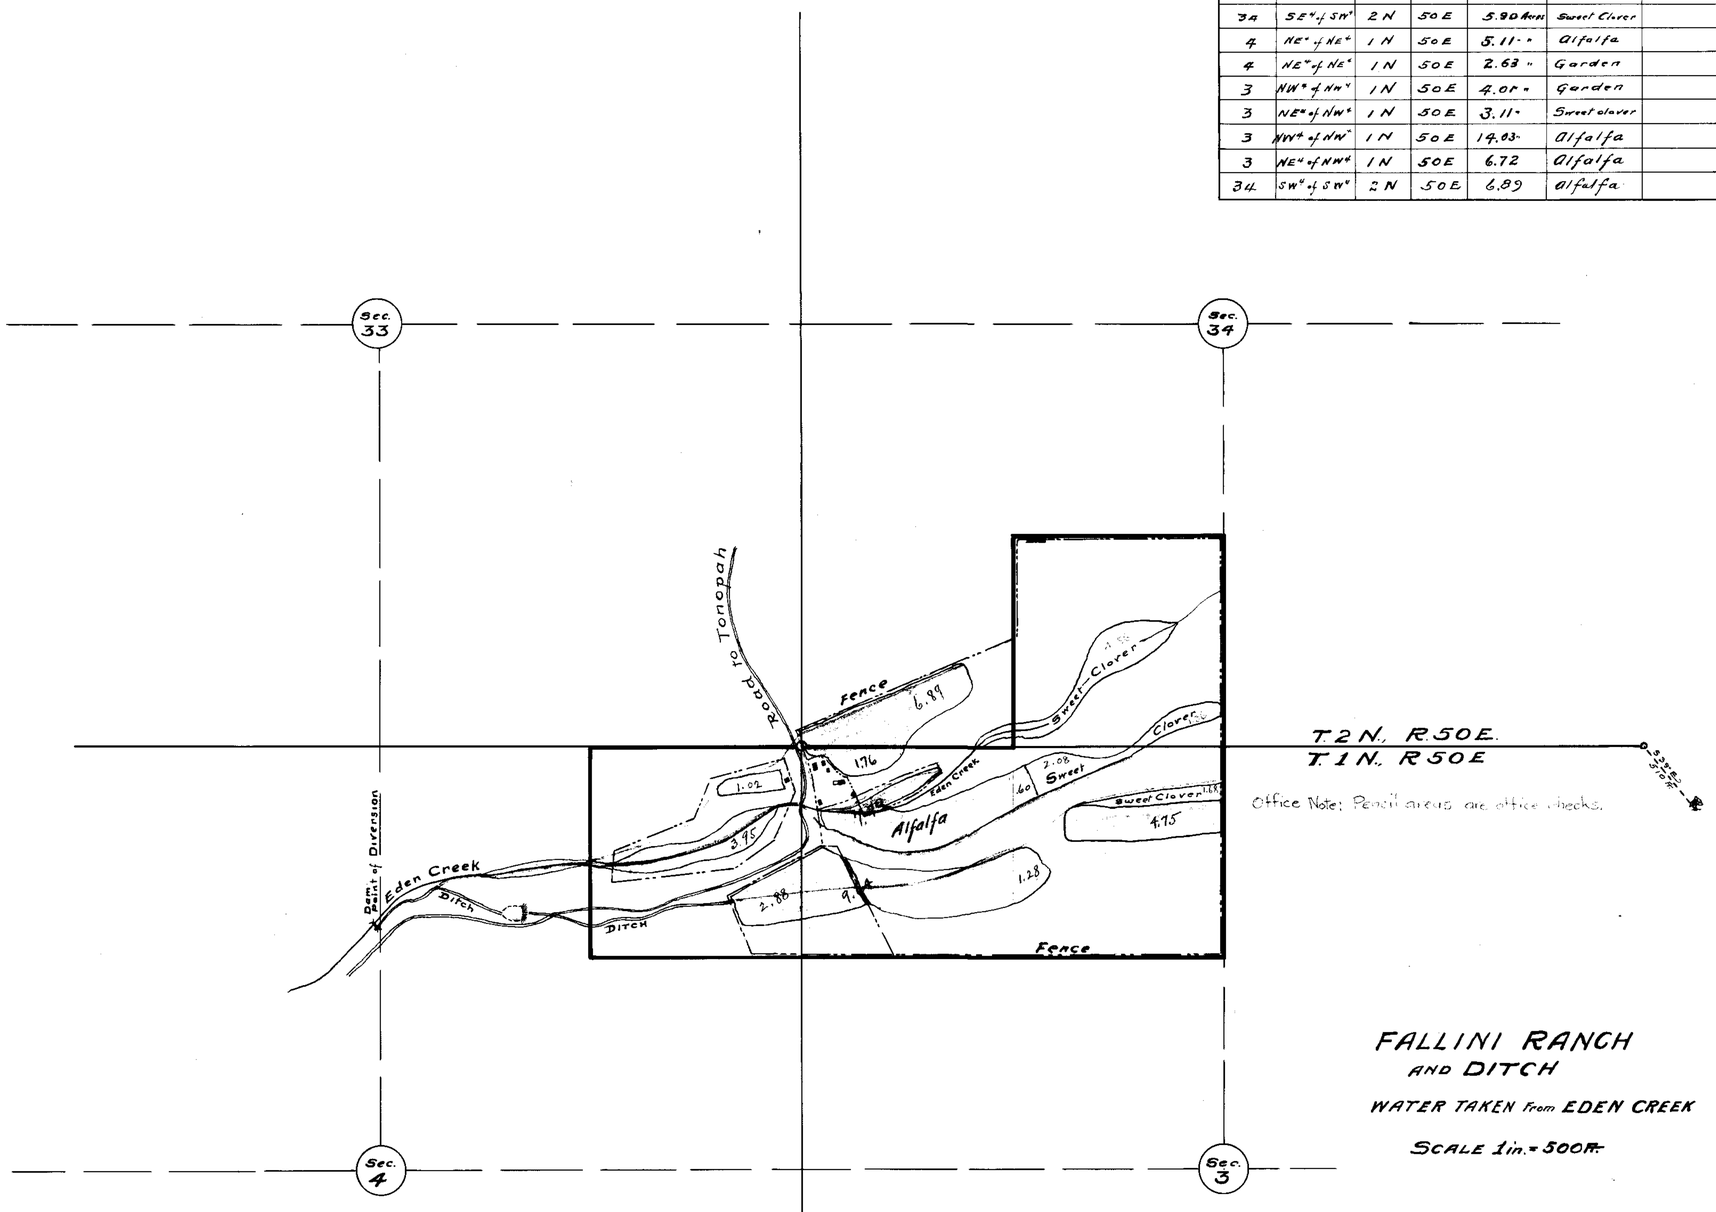

Office Note: Pencil areas are office checks.

FALLINI RANCH
AND DITCH

WATER TAKEN From EDEN CREEK

SCALE 1 in. = 500 ft.

State of Nevada } s.s.
County of Nye }

I, C. A. Liddell, being first duly sworn, depose and say that the above map is a true and accurate plat of the lands irrigated by Giovani B. Fallini, as taken from the field notes of a survey made by me, completed on the 10th day of July, 1923.

That the map and survey were made at the instance of Giovani B. Fallini, owner of said lands, and that it truly represents the irrigated lands of said Giovani B. Fallini.

C. A. Liddell
Surveyor.

FILED
Sept. 26, 1923
STATE ENGINEER'S OFFICE

Subscribed & Sworn to before me this 12th day of July 1923.

[signature]
Notary public in and for Nye County, Nevada.

Certificate No. 812, Bk. 4, ~~issued~~ for .484 c.f.s.

4485