Section	Sub-division	Township	Range.	Cultivated acreage	Description of Culture	Date of first Culture.
4	NE¼ SW¼	44 N.	19 E.	40 acres	Brush and grass	
"	NW¼ SW¼	"	"	7.59 "	" " "	
"	SE¼ SW¼	"	"	40 "	" " "	
"	SW¼ SW¼	"	"	19.29 "	" " "	

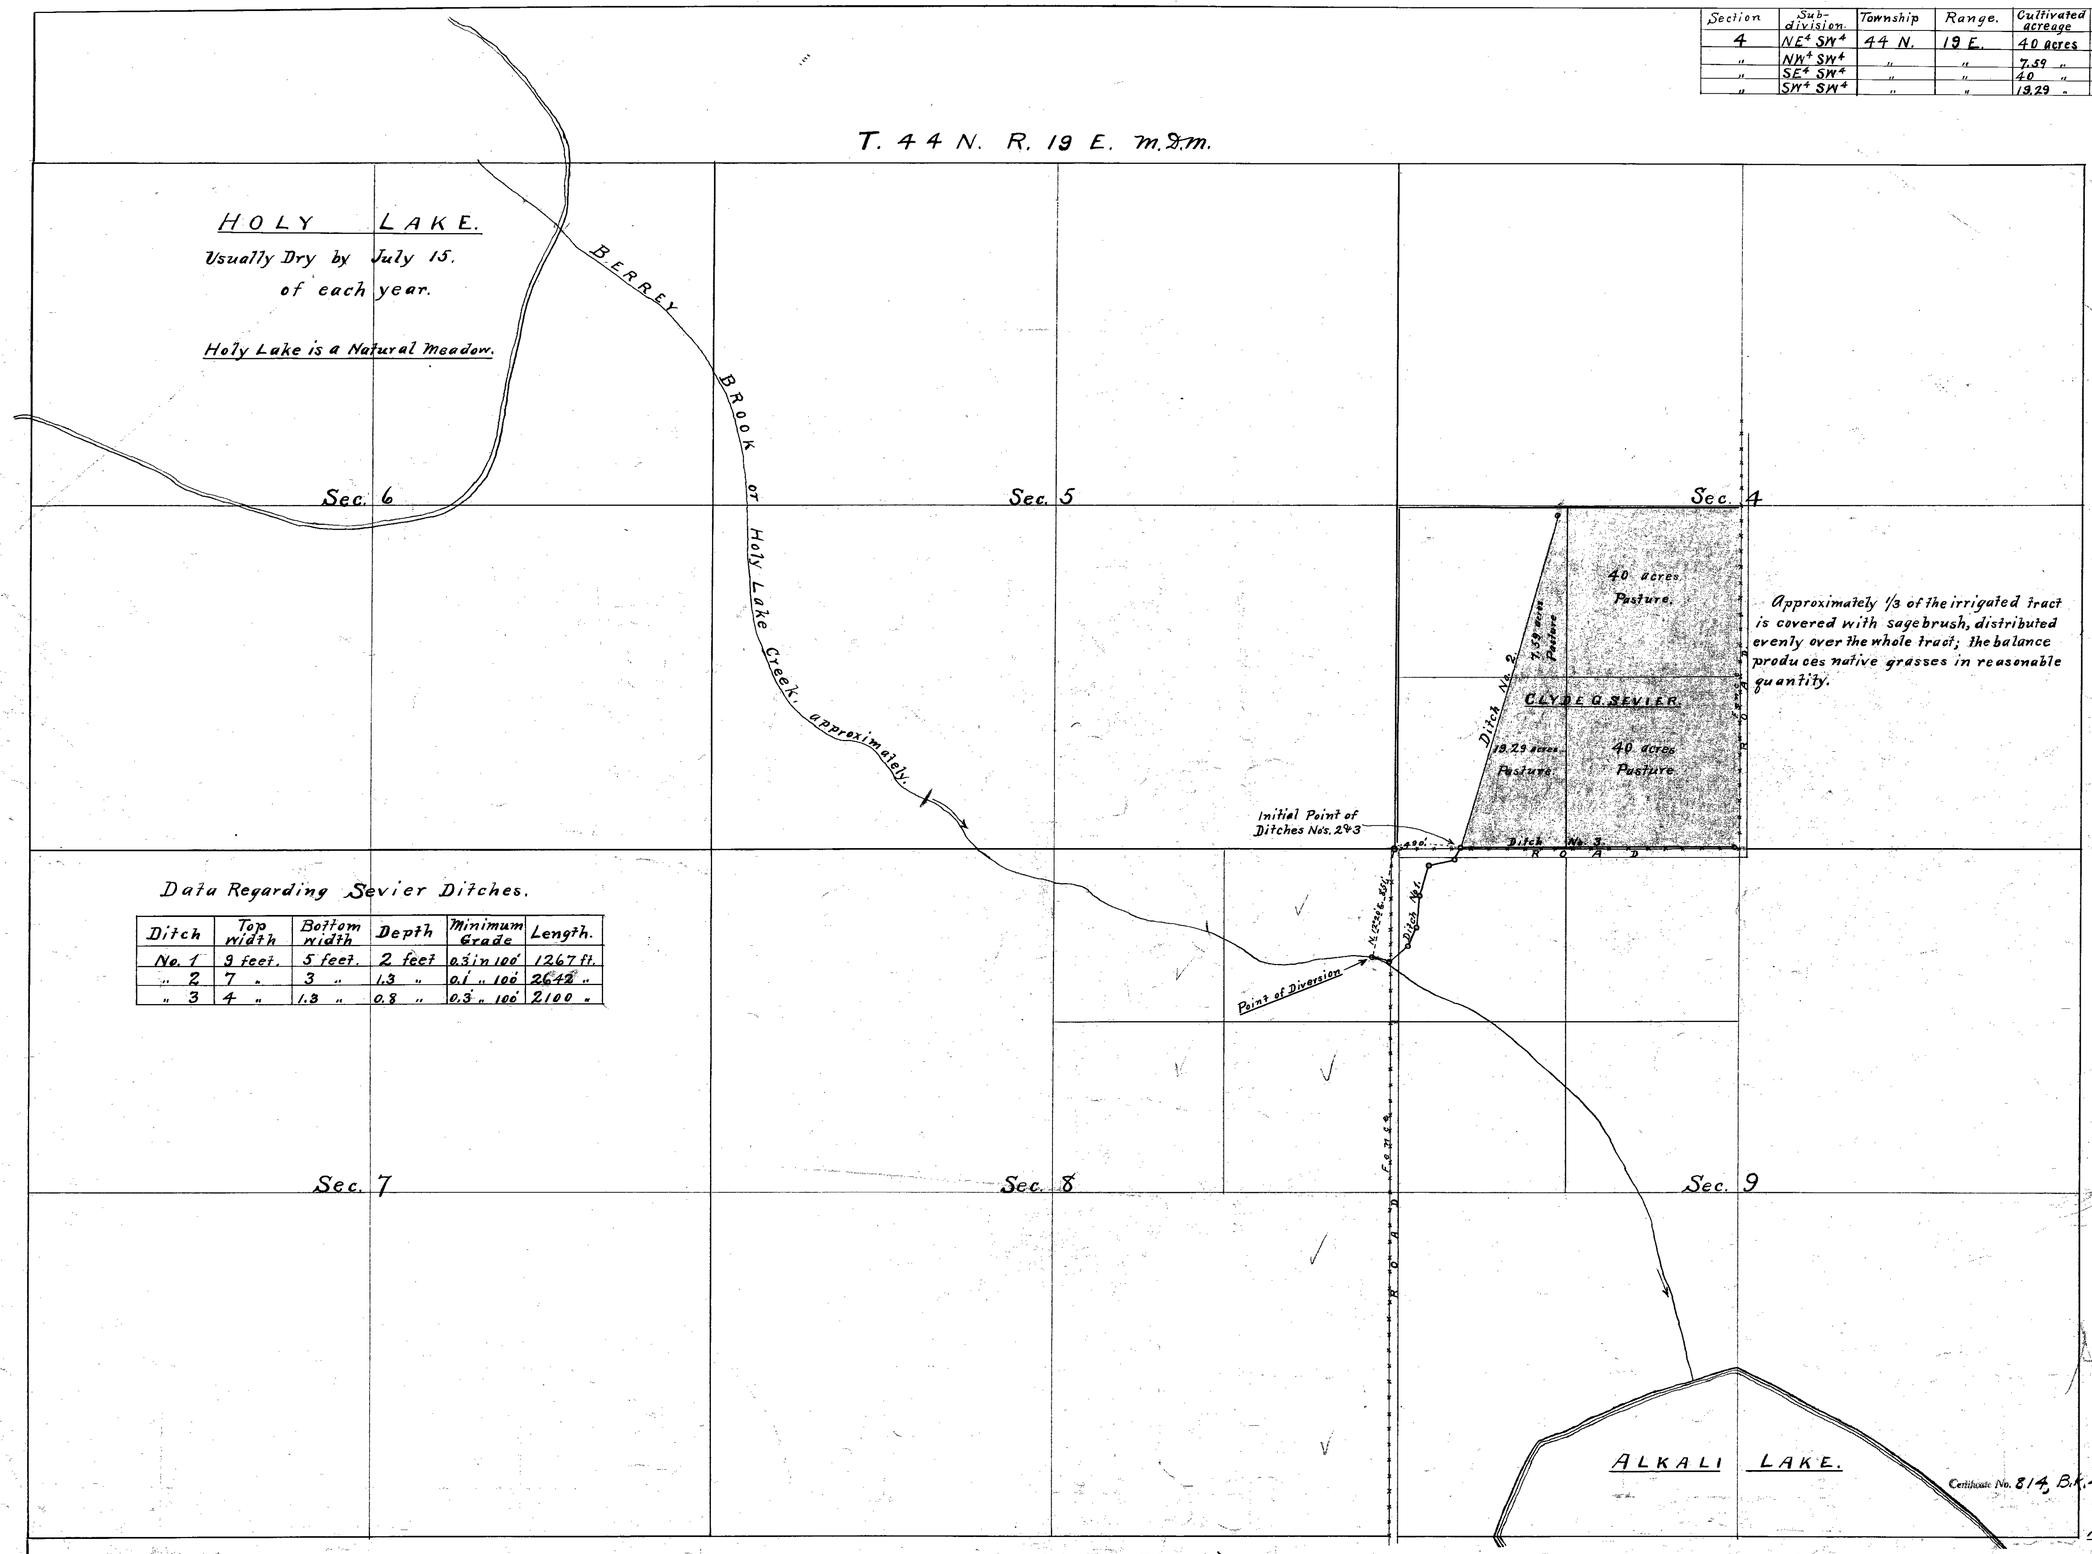

Data Regarding Sevier Ditches.

Ditch	Top width	Bottom width	Depth	Minimum Grade	Length.
No. 1	9 feet.	5 feet.	2 feet	0.3 in 100'	1267 ft.
" 2	7 "	3 "	1.3 "	0.1 " 100'	2642 "
" 3	4 "	1.3 "	0.8 "	0.3 " 100'	2100 "

Certificate No. 814, Bk. 4 issued Sept. 29-1923 for 1.0628 cfs.

Application No. 4495.

State of California, County of Modoc, } S.S.

I, Geo. T. Cline, being first duly sworn, depose and say that the above map is a true and accurate plat of the lands irrigated by Clyde G. Sevier, as taken from the field notes of a survey made by me, completed on the 31st day of August, 1923. That the map and survey were made at the instance of Clyde G. Sevier, owner of said lands, and that it truly represents the irrigated lands of said Clyde G. Sevier.

Geo. T. Cline,
Surveyor.

Subscribed and sworn to before me this 13th day of September, 1923.

W. K. Blakey
Notary Public in and for Modoc County, California.

FILED
Sept. 22, 1923
STATE ENGINEER'S OFFICE

CULTURAL MAP,
Showing the lands irrigated from
HOLY LAKE CREEK,
by
Clyde G. Sevier, owner.
Scale - 1" = 600'

July 22-1923
W.F.E.

4495