SECTION	SUBDIV.	TOWNSHIP	RANGE	CULTIVATED ACREAGE	DESCRIPTION OF CULTURE	DATE OF FIRST CULTURE.
22	NW¼NW¼	22	44	7.25	RYE	
21	N½NE¼	"	"	3.25 9.50	ALFALFA RYE	
"	SW¼NE¼	"	"	5.25 2.75	BARLEY ALFALFA	
"	SE¼NW¼	"	"	1.25 2.75 10.75	POTATOES BARLEY GRASS HAY	
"	NE¼SW¼	"	"	5.25	GRASS HAY	

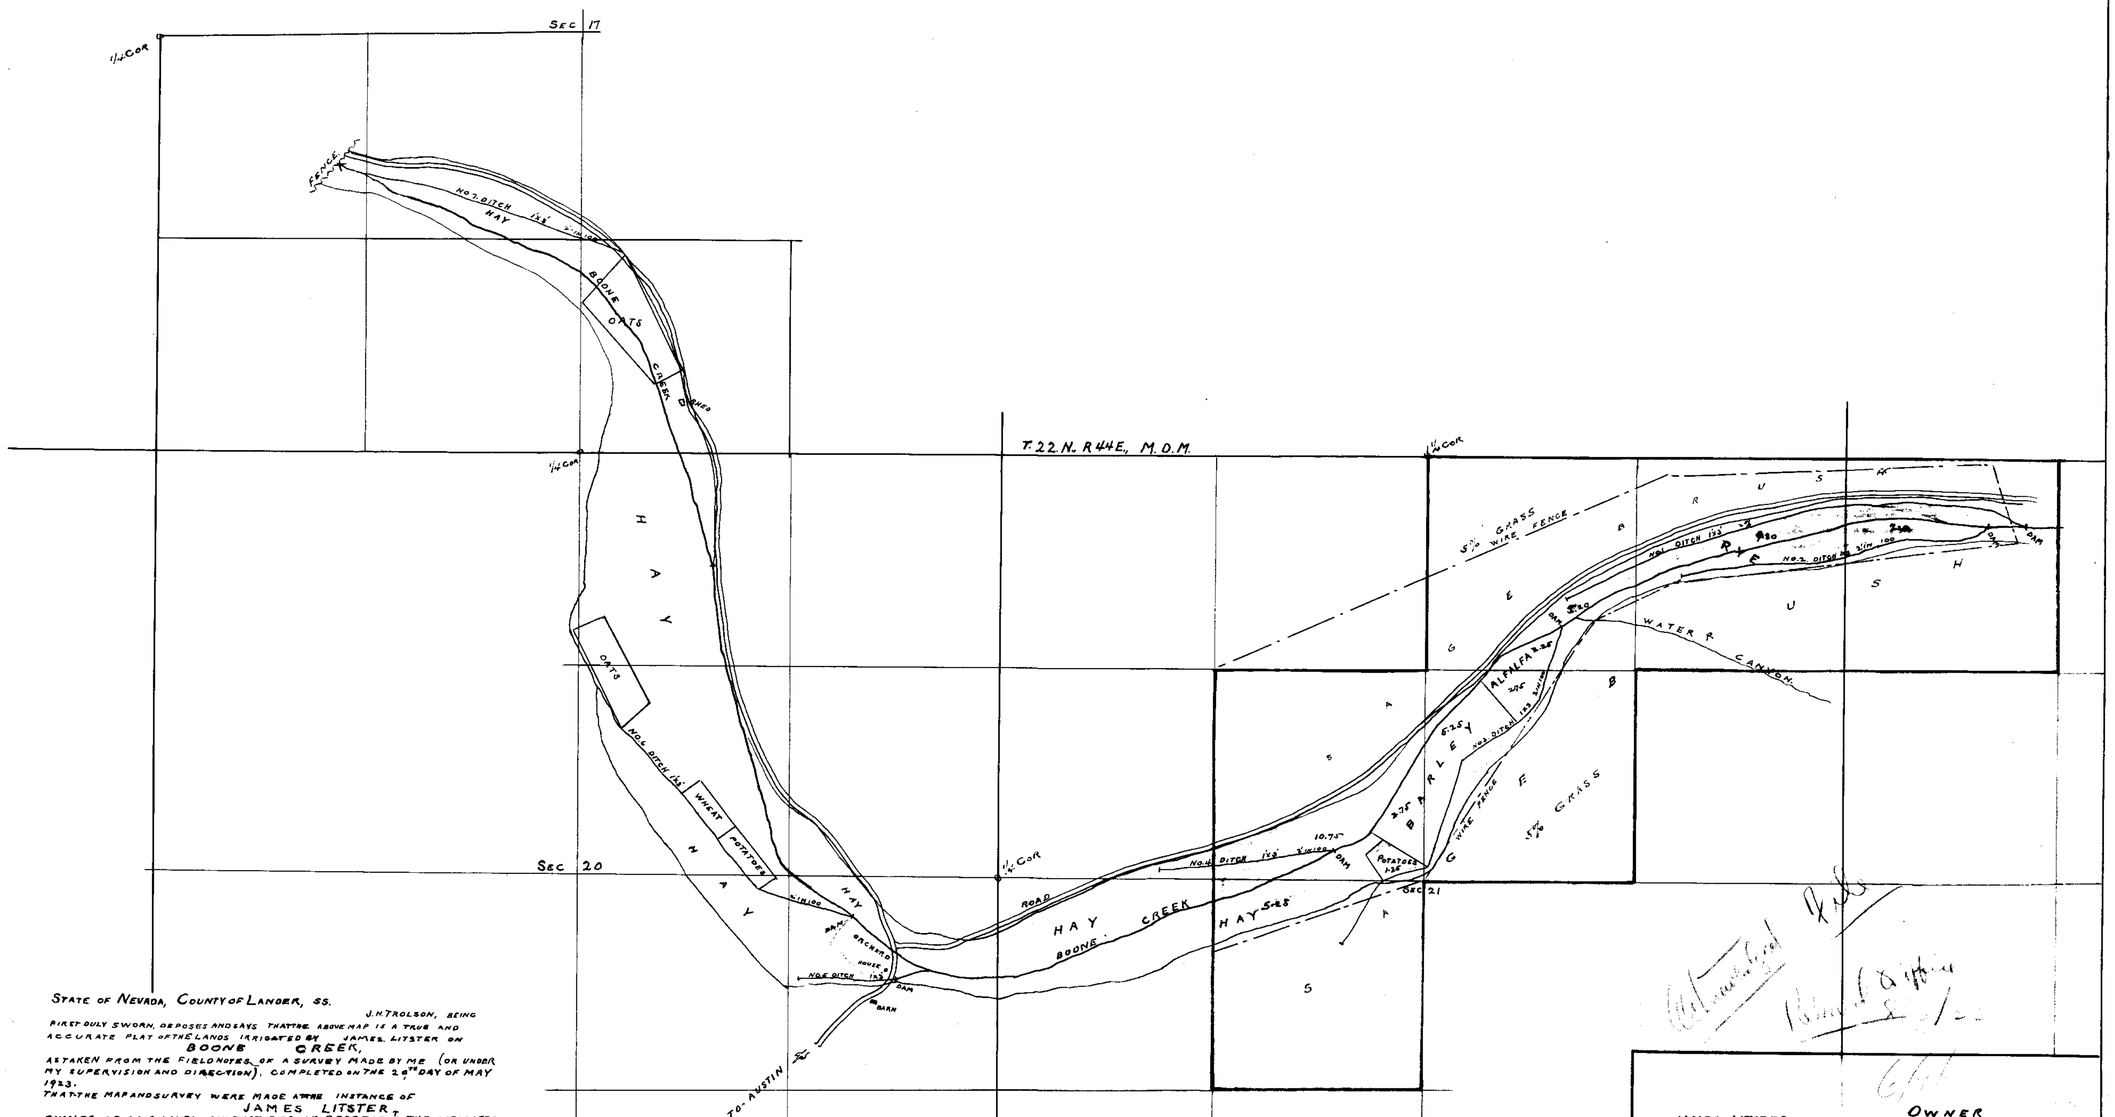

STATE OF NEVADA, COUNTY OF LANDER, SS.

J. H. TROLSON, BEING FIRST DULY SWORN, DEPOSES AND SAYS THAT THE ABOVE MAP IS A TRUE AND ACCURATE PLAT OF THE LANDS IRRIGATED BY JAMES LITSTER ON BOONE CREEK, AS TAKEN FROM THE FIELD NOTES OF A SURVEY MADE BY ME (OR UNDER MY SUPERVISION AND DIRECTION), COMPLETED ON THE 28TH DAY OF MAY 1923.

THAT THE MAP AND SURVEY WERE MADE AT THE INSTANCE OF JAMES LITSTER, OWNER OF SAID LANDS, AND THAT IT TRULY REPRESENTS THE IRRIGATED LANDS OF SAID CREEK BY JAMES LITSTER.

J. H. TROLSON. SURVEYOR.

SUBSCRIBED AND SWORN TO BEFORE ME THIS 29th DAY OF May, 1923.

Lena C. Scinchetti
NOTARY PUBLIC IN AND FOR LANDER COUNTY, NEVADA

JAMES LITSTER — OWNER

SOURCE — BOONE CREEK

APPLICATION No. 4510

SCALE 500 FT = 1 INCH

4510