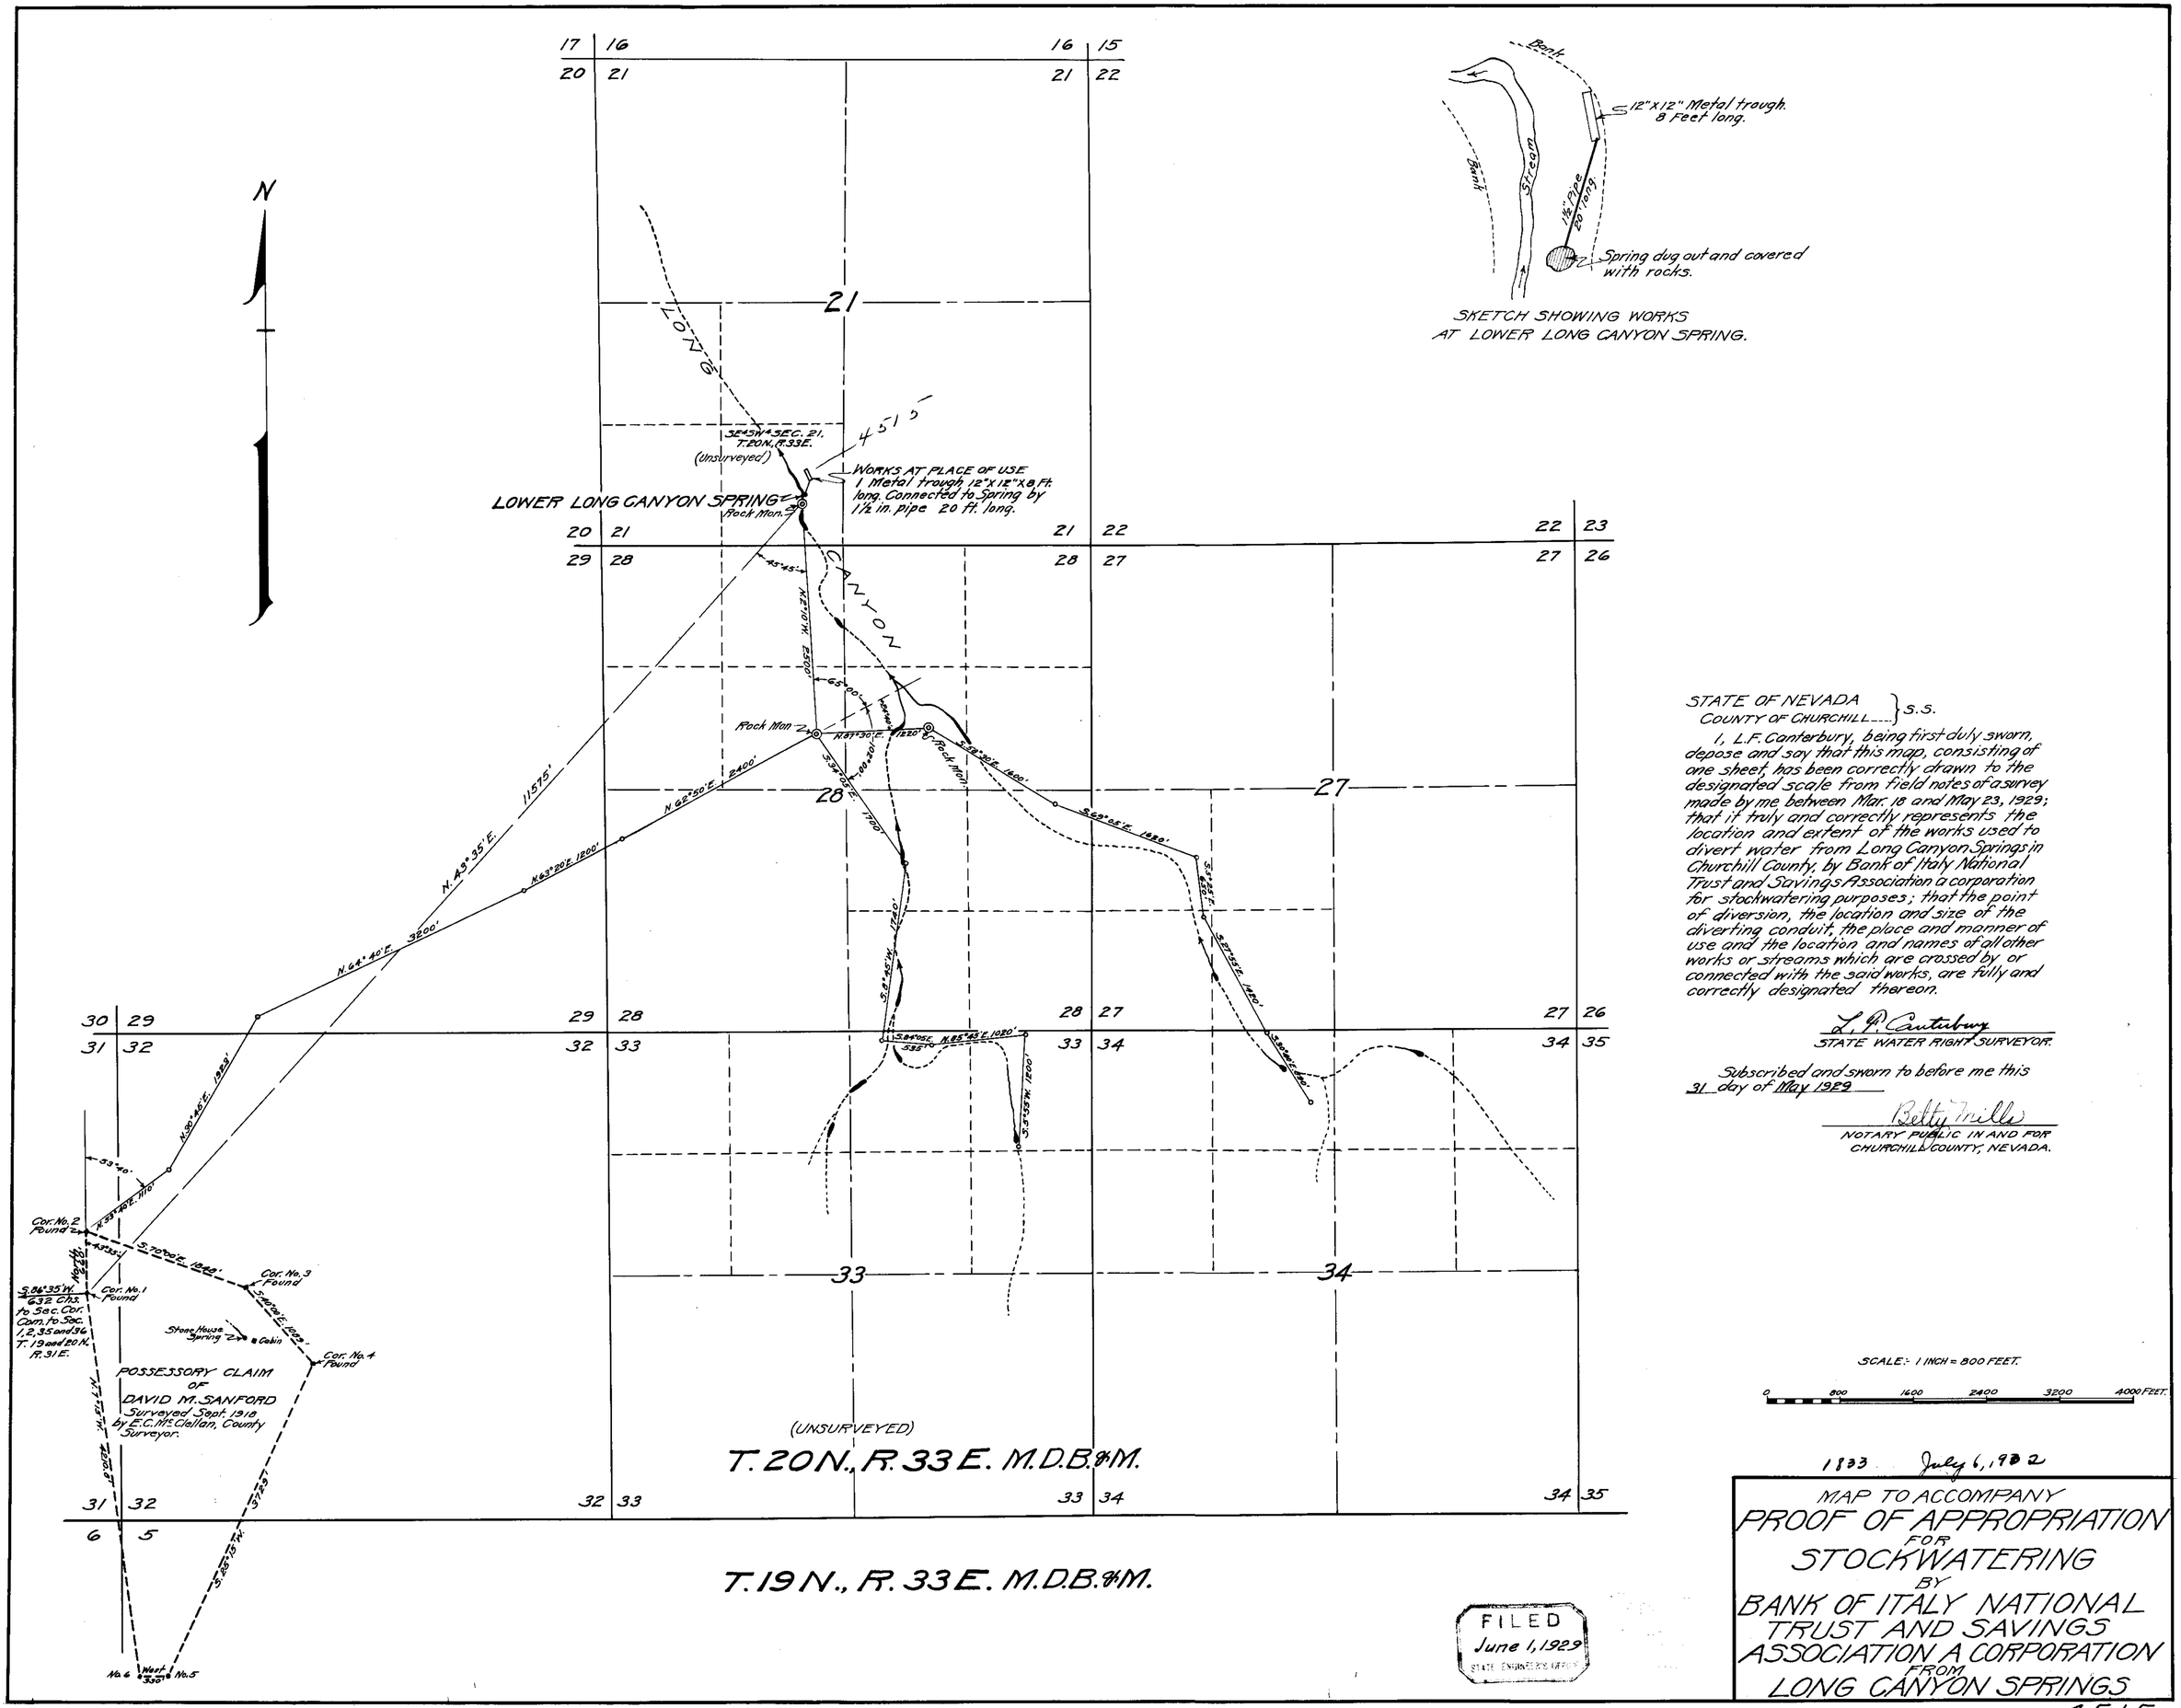
N
LONG CANYON
LOWER LONG CANYON SPRING
Rock Mon.
SE¼SW¼ SEC. 21. T.20N., R.33E.
(Unsurveyed)
4515
WORKS AT PLACE OF USE
1 Metal trough 12"x12"x8 ft. long. Connected to Spring by 1½ in. pipe 20 ft. long.
N.A.35°E. 11575'
N.62°50'E. 2400'
N.63°20'E. 1200'
N.64°40'E. 3200'
N.30°45'E. 1920'
N.37°30'E. 1220'
S.69°30'E. 1800'
S.69°05'E. 1820'
S.87°55'E. 1480'
S.84°05'E. N.85°40'E. 1020'
S.5°55'W. 1200'
S.8°45'W. 1740'
S.34°05'E. 1760'
S.70°00'E. 1044'
S.49°20'E. 1029'
S.25°15'W.
S.86°35'W. 632 Chs. to Sec. Cor. Com. to Sec. 1, 2, 35 and 36 T. 19 and 20 N. R. 31 E.
Cor. No. 1 Found
Cor. No. 2 Found
Cor. No. 3 Found
Cor. No. 4 Found
Stone House Spring
Cabin
POSSESSORY CLAIM OF DAVID M. SANFORD
Surveyed Sept. 1918 by E.C. McClellan, County Surveyor.
No. 6
West 330
No. 5
(UNSURVEYED)
T. 20 N., R. 33 E. M.D.B.&M.
T. 19 N., R. 33 E. M.D.B.&M.
Bank
Stream
Bank
12"x12" Metal trough. 8 feet long.
1½" Pipe 20' long.
Spring dug out and covered with rocks.
SKETCH SHOWING WORKS AT LOWER LONG CANYON SPRING.
STATE OF NEVADA
COUNTY OF CHURCHILL } S.S.
I, L.F. Canterbury, being first duly sworn, depose and say that this map, consisting of one sheet, has been correctly drawn to the designated scale from field notes of a survey made by me between Mar. 18 and May 23, 1929; that it truly and correctly represents the location and extent of the works used to divert water from Long Canyon Springs in Churchill County, by Bank of Italy National Trust and Savings Association a corporation for stockwatering purposes; that the point of diversion, the location and size of the diverting conduit, the place and manner of use and the location and names of all other works or streams which are crossed by or connected with the said works, are fully and correctly designated thereon.
L. F. Canterbury
STATE WATER RIGHT SURVEYOR.
Subscribed and sworn to before me this 31 day of May 1929
Betty Mills
NOTARY PUBLIC IN AND FOR CHURCHILL COUNTY, NEVADA.
SCALE:- 1 INCH = 800 FEET.
0 800 1600 2400 3200 4000 FEET.
1833 July 6, 1932
MAP TO ACCOMPANY
PROOF OF APPROPRIATION
FOR
STOCKWATERING
BY
BANK OF ITALY NATIONAL TRUST AND SAVINGS ASSOCIATION A CORPORATION
FROM
LONG CANYON SPRINGS
FILED
June 1, 1929
STATE ENGINEER'S OFFICE
4515