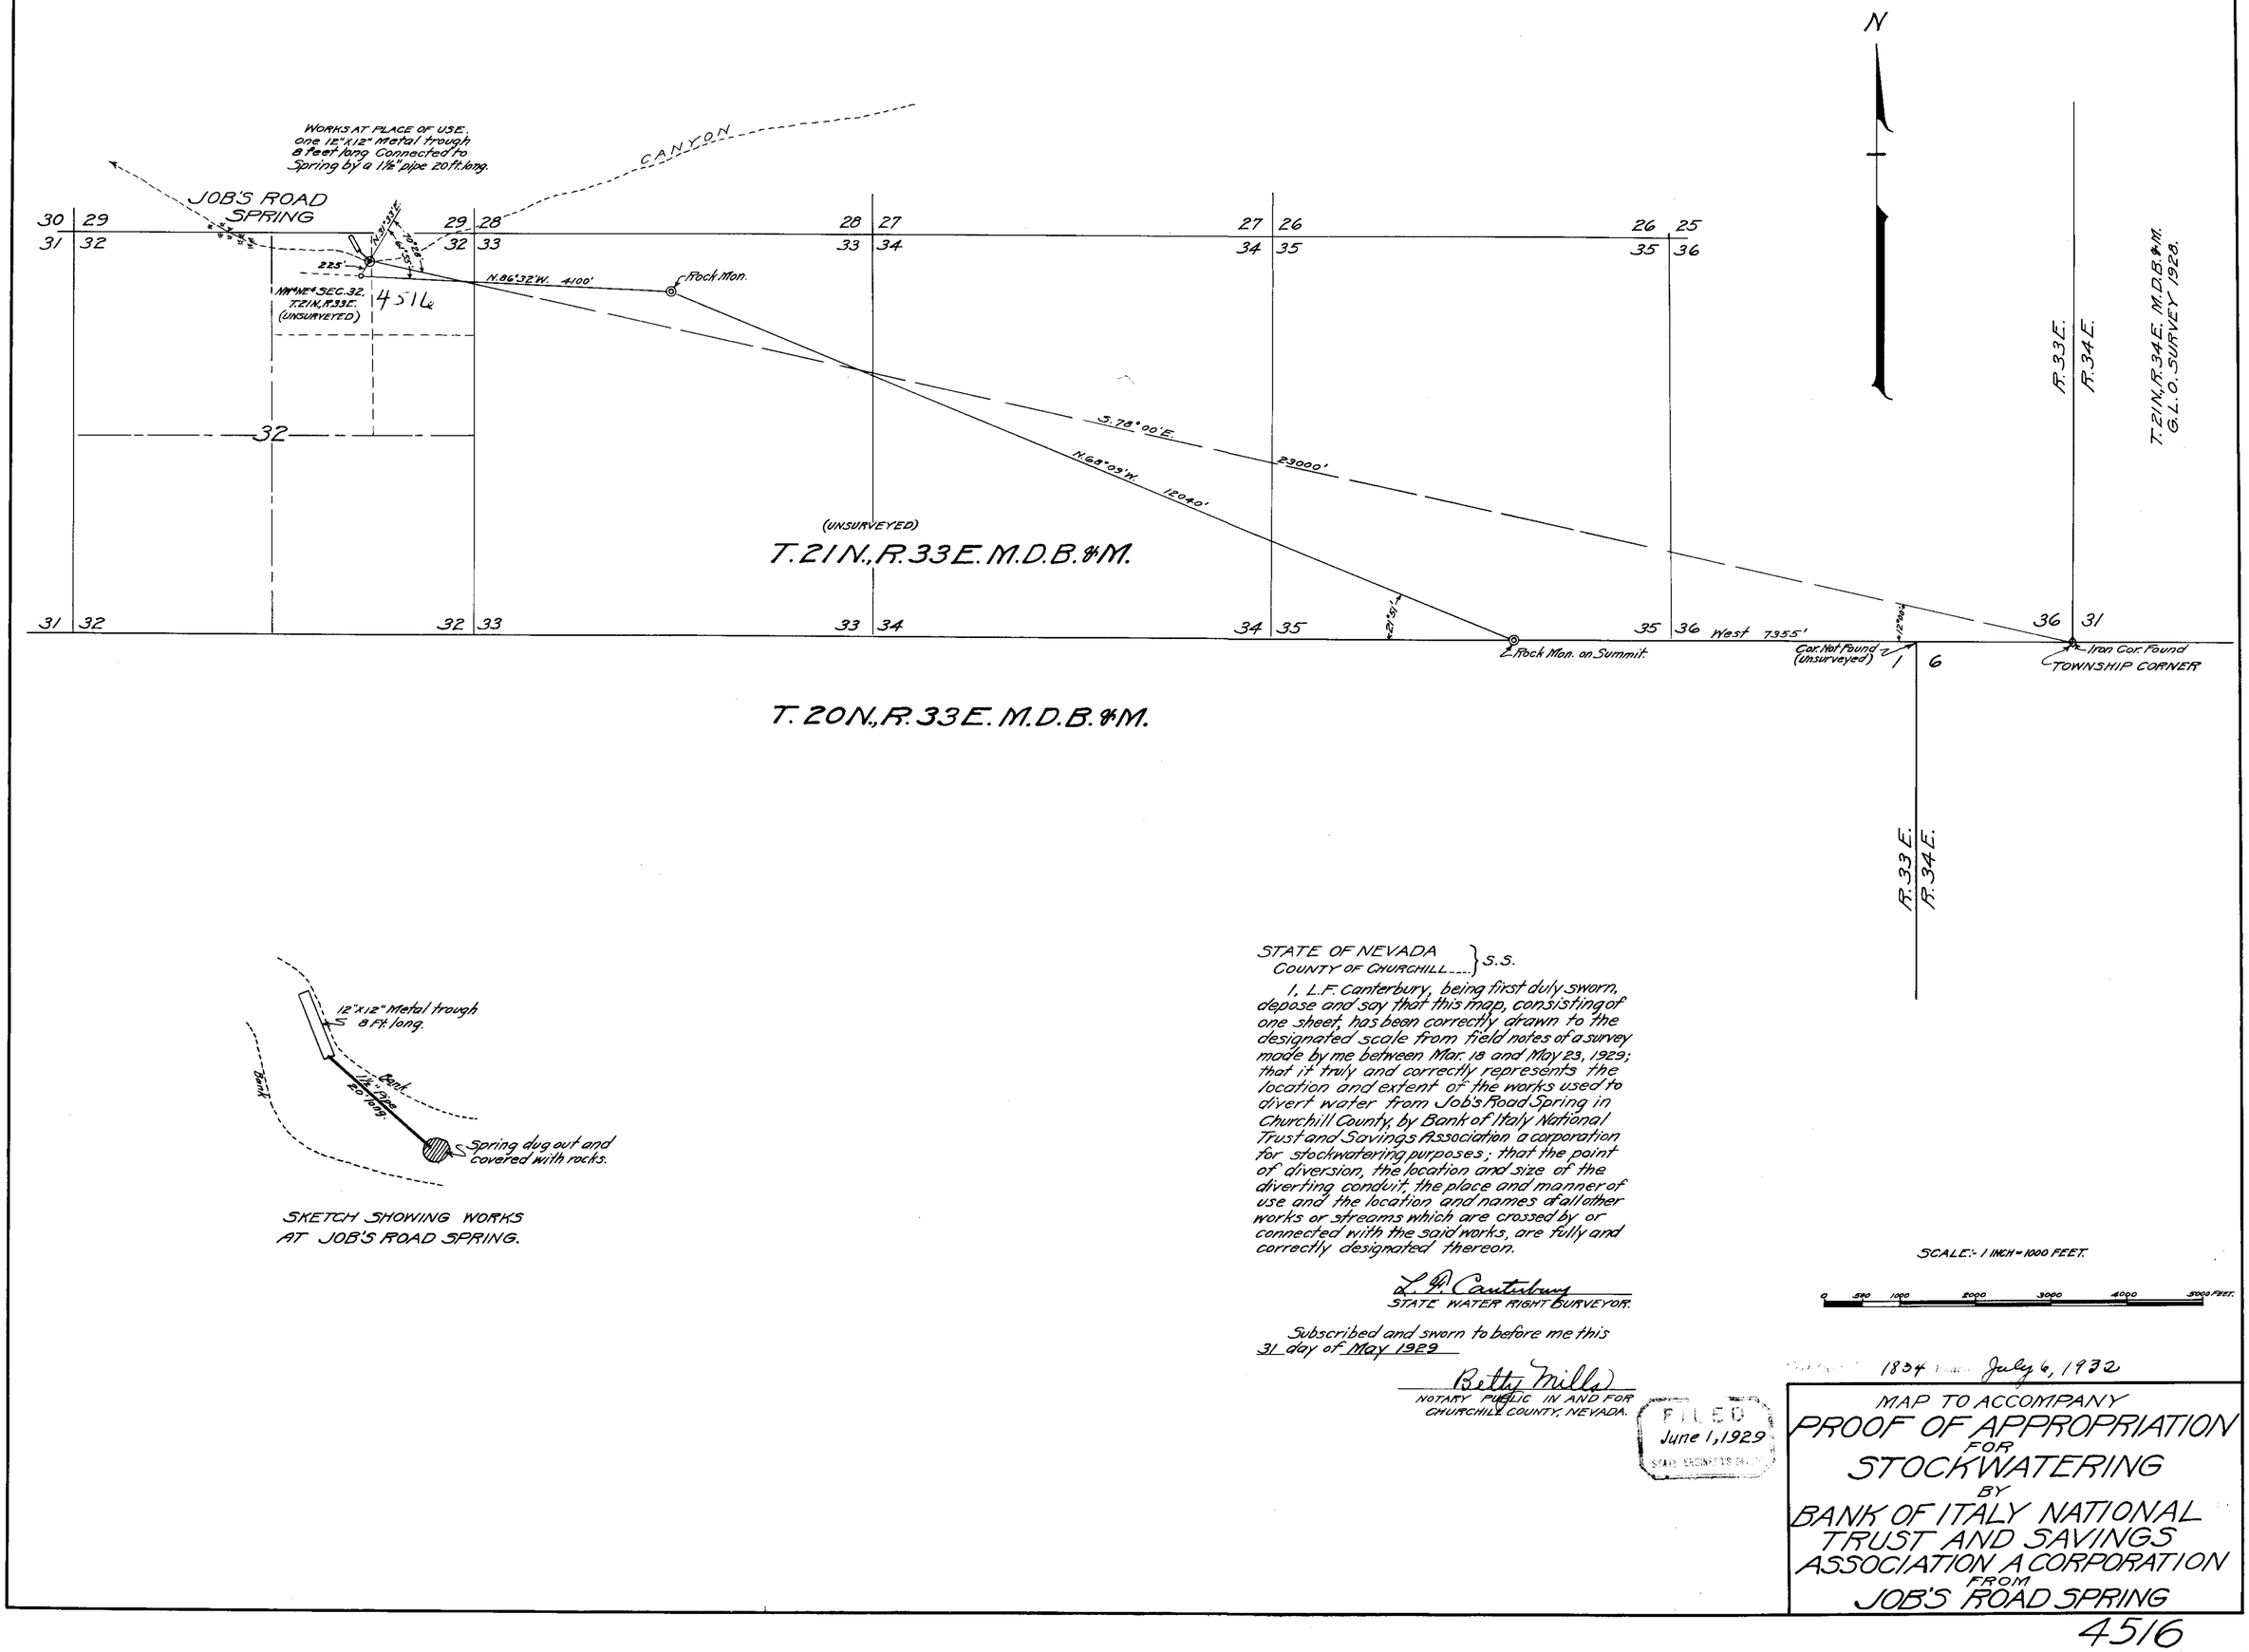

SKETCH SHOWING WORKS AT JOB'S ROAD SPRING.

STATE OF NEVADA
COUNTY OF CHURCHILL } S.S.

I, L.F. Canterbury, being first duly sworn, depose and say that this map, consisting of one sheet, has been correctly drawn to the designated scale from field notes of a survey made by me between Mar. 18 and May 23, 1929; that it truly and correctly represents the location and extent of the works used to divert water from Job's Road Spring in Churchill County, by Bank of Italy National Trust and Savings Association a corporation for stockwatering purposes; that the point of diversion, the location and size of the diverting conduit, the place and manner of use and the location and names of all other works or streams which are crossed by or connected with the said works, are fully and correctly designated thereon.

L. F. Canterbury
STATE WATER RIGHT SURVEYOR.

Subscribed and sworn to before me this 31 day of May 1929

Betty Mills
NOTARY PUBLIC IN AND FOR CHURCHILL COUNTY, NEVADA.

FILED
June 1, 1929
STATE ENGINEER'S OFFICE

SCALE:- 1 INCH = 1000 FEET.

0 500 1000 2000 3000 4000 5000 FEET.

Permit 1834 Issued July 6, 1932

MAP TO ACCOMPANY
PROOF OF APPROPRIATION
FOR
STOCKWATERING
BY
BANK OF ITALY NATIONAL TRUST AND SAVINGS ASSOCIATION A CORPORATION
FROM
JOB'S ROAD SPRING

4516