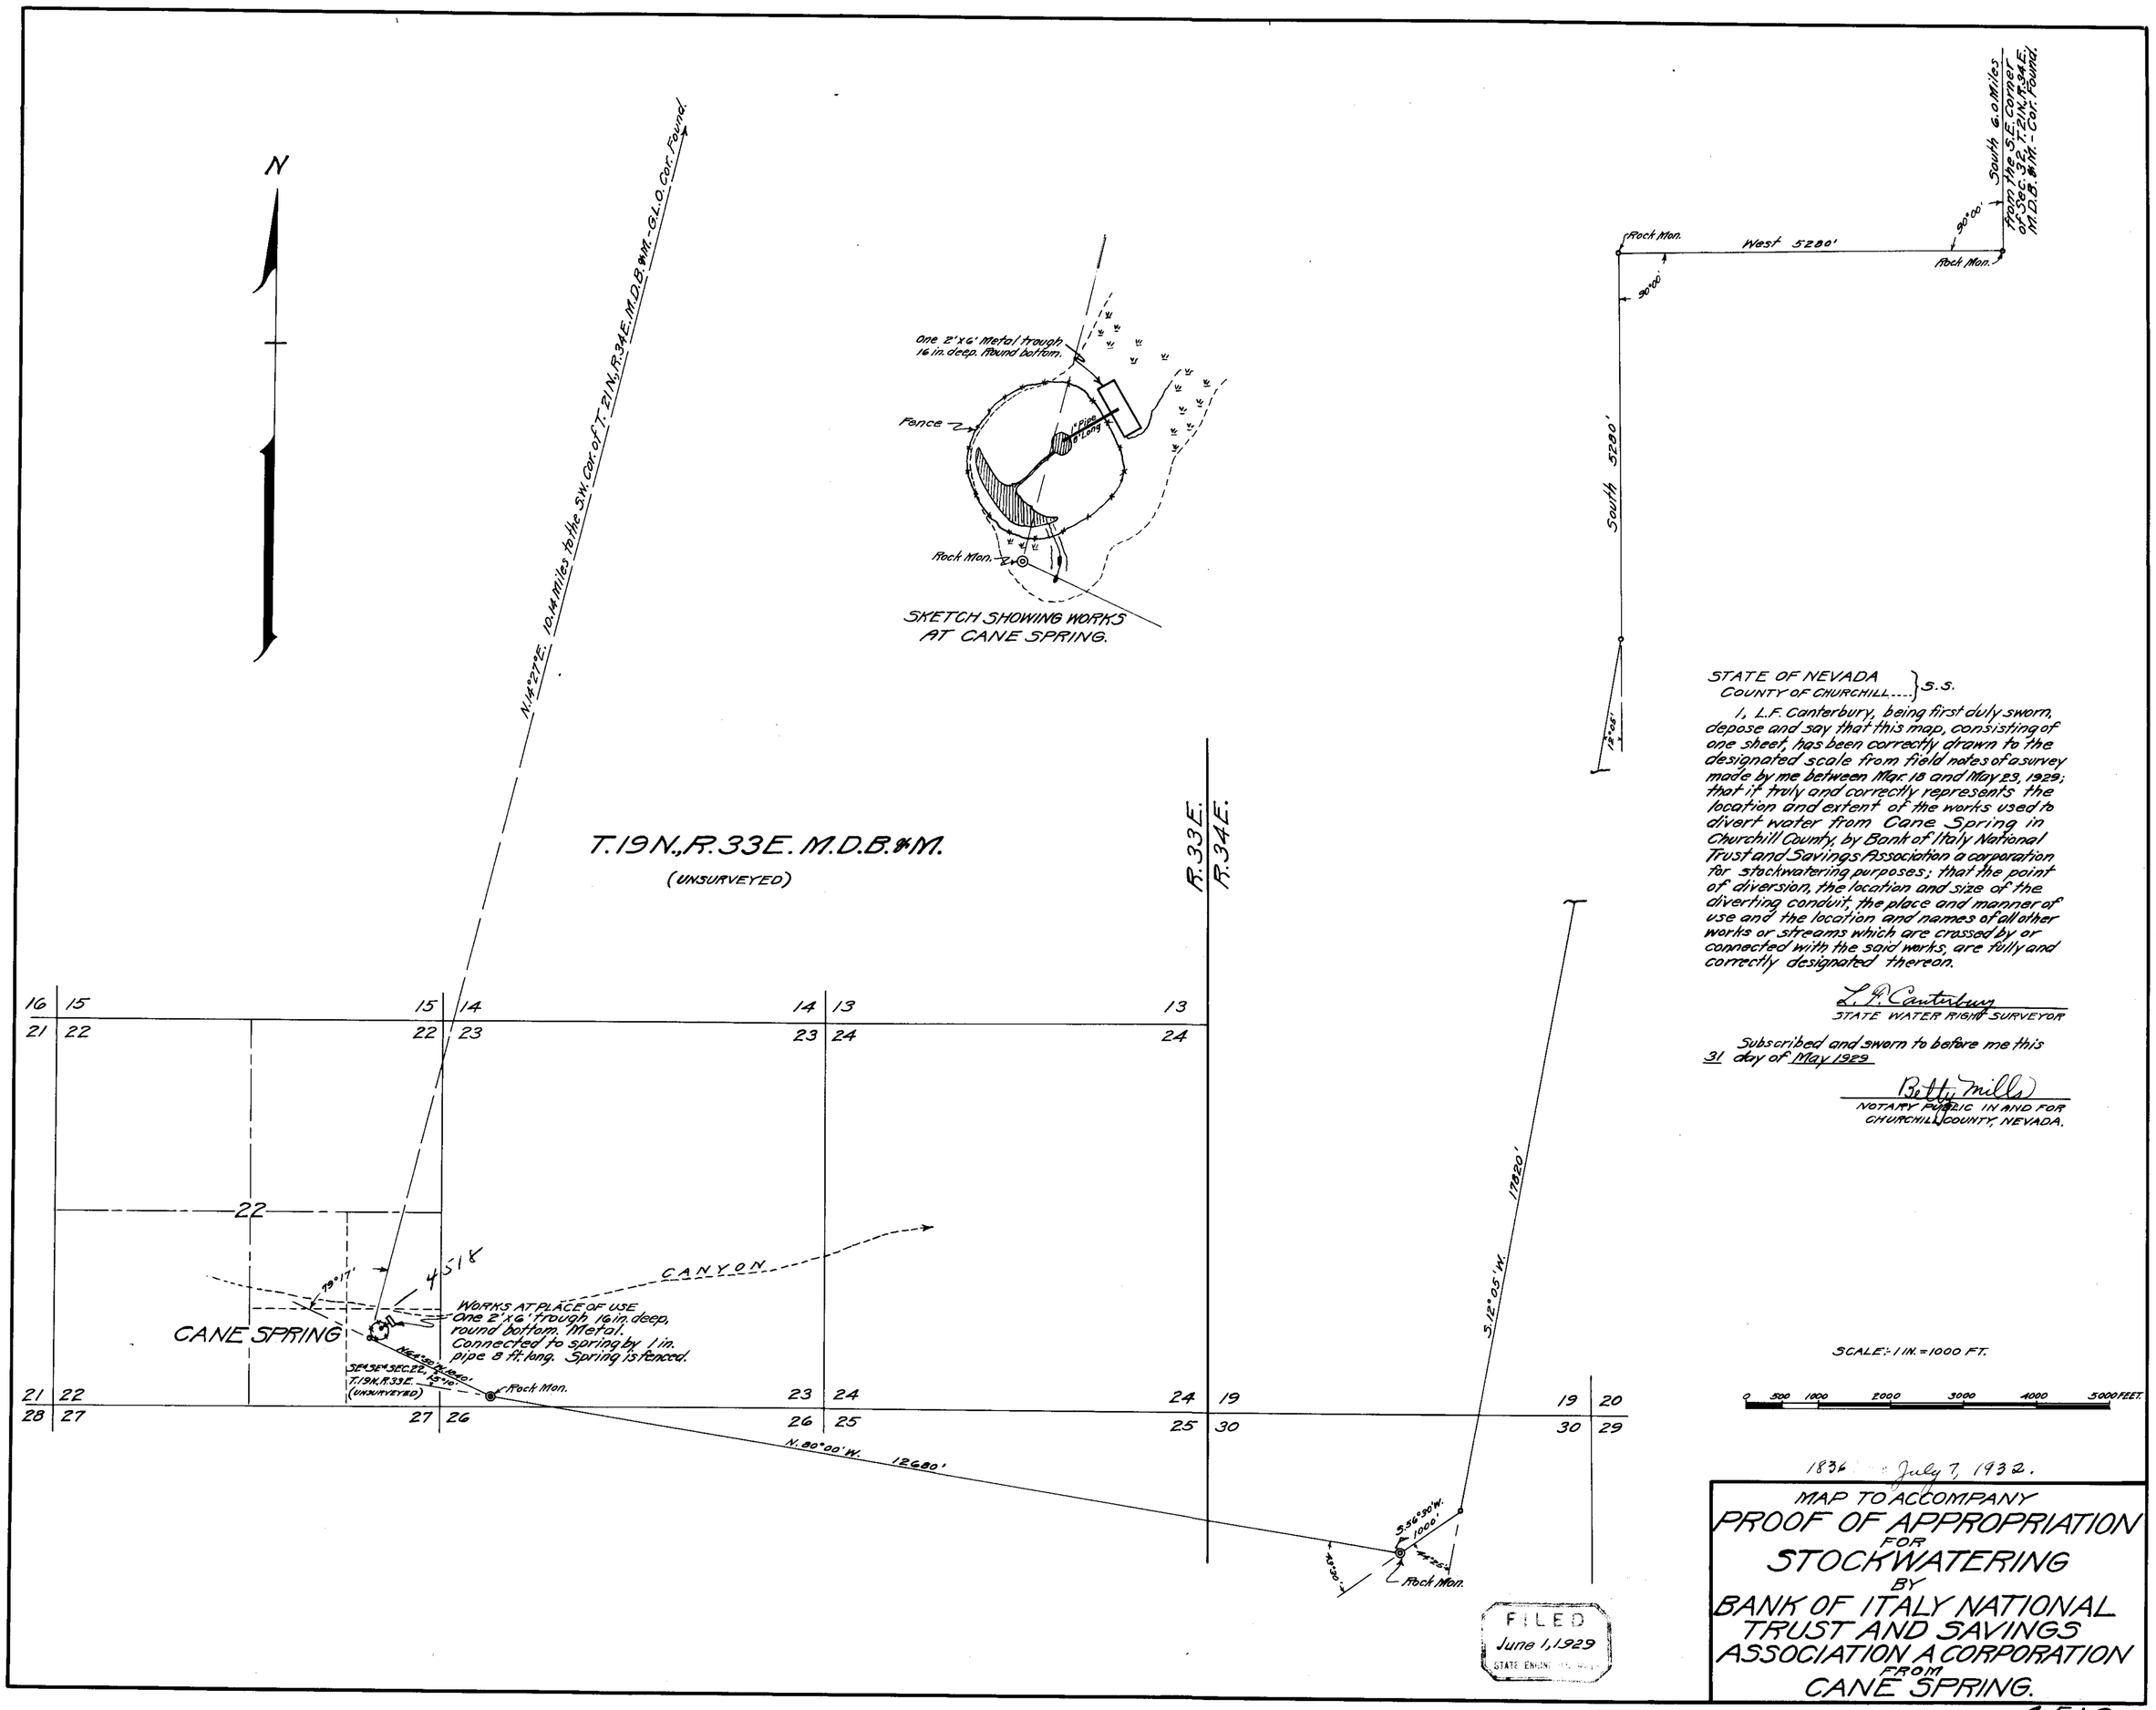
N
N.14°27'E. 10.14 Miles to the S.W. Cor. of T. 21 N., R. 34 E. M.D.B.&M. - G.L.O. Cor. Found.
One 2'x6' Metal trough 16 in. deep. Round bottom.
Fence
1" Pipe 8' long
Rock Mon.
SKETCH SHOWING WORKS AT CANE SPRING.
South 6.0 Miles from the S.E. corner of Sec. 32, T. 21 N., R. 34 E. M.D.B.&M. - Cor. Found.
Rock Mon.
West 5280'
Rock Mon.
90°00'
90°00'
South 5280'
18°08'
T. 19 N., R. 33 E. M.D.B.&M.
(UNSURVEYED)
R. 33 E.
R. 34 E.
16 15 15 14 14 13 13
21 22 22 23 23 24 24
22
79°17'
4518
CANYON
CANE SPRING
Works at place of use
One 2'x6' trough 16 in. deep, round bottom. Metal. Connected to spring by 1 in. pipe 8 ft. long. Spring is fenced.
N.64°30'W. 1860'
S.E.¼ S.E.¼ SEC. 22, T. 19 N., R. 33 E. (UNSURVEYED)
Rock Mon.
21 22 23 24 24 19 19 20
28 27 27 26 26 25 25 30 30 29
N. 80°00' W. 12680'
S. 12°05' W. 17820'
S. 56°30' W. 1000'
40°30'
Rock Mon.
STATE OF NEVADA
COUNTY OF CHURCHILL } S.S.
I, L.F. Canterbury, being first duly sworn, depose and say that this map, consisting of one sheet, has been correctly drawn to the designated scale from field notes of a survey made by me between Mar. 18 and May 29, 1929; that it truly and correctly represents the location and extent of the works used to divert water from Cane Spring in Churchill County, by Bank of Italy National Trust and Savings Association a corporation for stockwatering purposes; that the point of diversion, the location and size of the diverting conduit, the place and manner of use and the location and names of all other works or streams which are crossed by or connected with the said works, are fully and correctly designated thereon.
L. F. Canterbury
STATE WATER RIGHT SURVEYOR
Subscribed and sworn to before me this 31 day of May 1929
Betty Mills
NOTARY PUBLIC IN AND FOR CHURCHILL COUNTY, NEVADA.
SCALE:- 1 IN. = 1000 FT.
0 500 1000 2000 3000 4000 5000 FEET
FILED
June 1, 1929
STATE ENGINEER
1836 July 7, 1932.
MAP TO ACCOMPANY
PROOF OF APPROPRIATION
FOR
STOCKWATERING
BY
BANK OF ITALY NATIONAL TRUST AND SAVINGS ASSOCIATION A CORPORATION
FROM
CANE SPRING.
4518