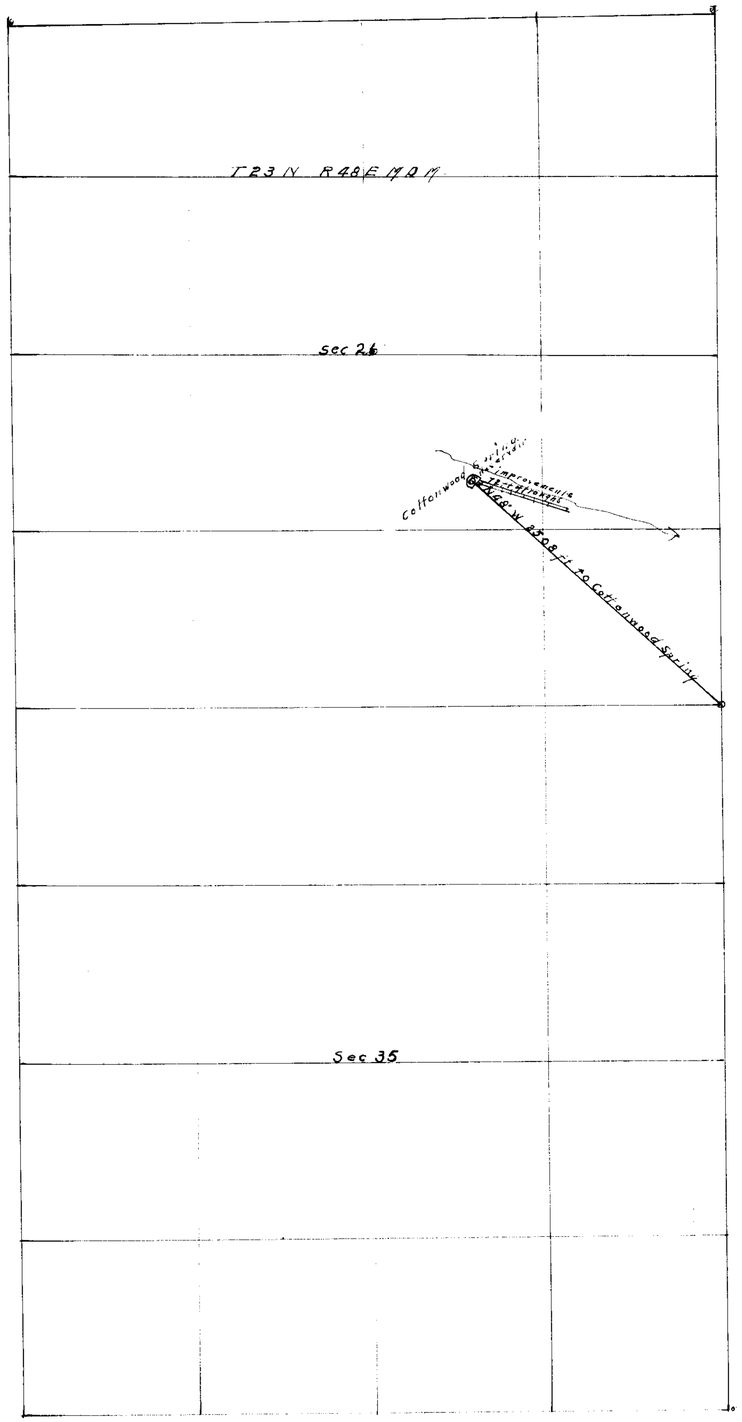

Section	Gate division	Twp	Range			
26	NW¼SE¼	23N	48E			

MAP OF APPROPRIATION
OF WATER BY BERNARD,
AND PETER DEMALE
EUREKA COUNTY NEVADA

STATE OF NEVADA }
COUNTY OF EUREKA } SS

I Clarence Johnson, being first duly sworn depose and say that the above map is a true and accurate plat of the lands and spring used by Bernard and Peter Demale as taken from the field notes of a Survey made by me completed on the 21st day of August 1925
That the map and survey were mad at the instance of Bernard and Peter Demale vested owners of said Spring and that it truly represents the location thereof

Clarence Johnson
Surveyor

Subscribed and sworn to before me
this 27 day of August 1925
Edgar Earlier
Notary Public in and for
Eureka County Nevada

Scale 1 in = 600 ft

Aug. 31, 1925

1197, Bk. 5 March 30, 1926 for 0.003 c.f.s. stock

4528