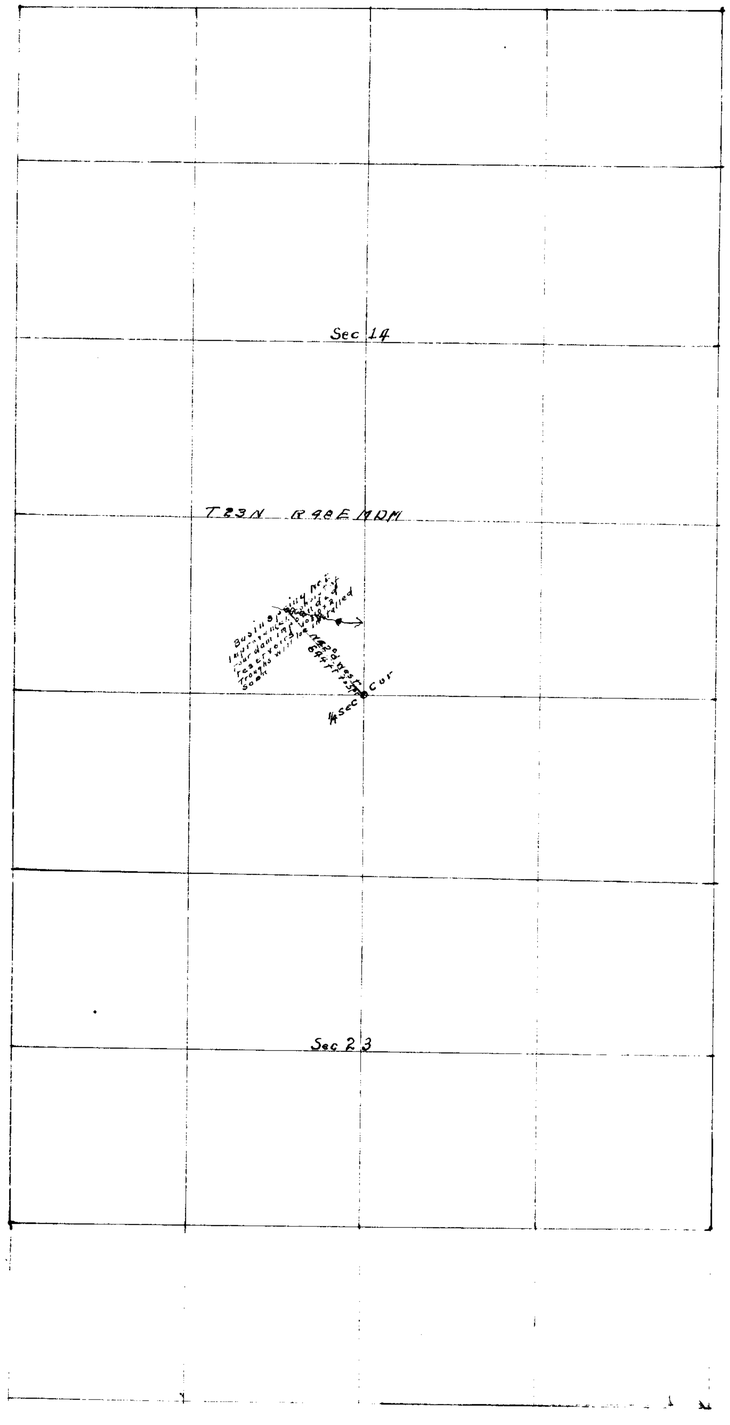

Section	Sub divisions	Twp	Range			
14	SE¼ SW¼	23 N	48 E			

MAP OF APPROPRIATION OF WATER BY BERNARD, AND PETER DEMALE, EUREKA COUNTY, NEVADA.

STATE OF NEVADA }
COUNTY OF EUREKA } S S

I Clarence Johnson, being first duly sworn depose and say that the above map is a true and accurate plat of the lands and spring appropriated by Bernard and Peter Demale, for stock watering purposes, as taken from the field notes of a survey made by me completed 21st day of Aug 1925
That the map and survey were made at the instance Bernard and Peter Demale yesterd owners of said spring and that it truly represents the location thereof

Subscribed and sworn to Clarence Johnson
before me this 27 day of Aug 1925 surveyor

Edgar Eather
Notary Public in and for
Eureka County Nevada

Scale 1 inch equals 600 ft

FILED
Aug. 31, 1925
STATE ENGINEER

1198, Bk. 5 March 30, 1921 for 0.003 c.f.s. stock

4529