Section	Sub-Division	Township	Range	Cultivated Acreage	Description of Cultivation	Date of first Cultivation
33	NE¼ - SE¼	2 N.	49 E.	9 Acres +	Alfalfa	
34	W½ - NW¼	2 N.	49 E.	7 " +	"	
"	SE¼ - SW¼	2 N.	49 E.	3 " +	Alfalfa & Truck	
3	Lot 3	1 N.	49 E.	2 "	Truck	
3	Lot 2	1 N.	49 E.	4 "	Cultivated	
3	Lot 1	1 N.	49 E.	3 "	Alfalfa	
2	Lot 8	1 N.	49 E.	2.5 "	Cultivated	
3	NE¼ - NE¼	1 N.	49 E.	22.07	Meadow	
34	S½ - NE¼	2 N.	49 E.	2.5	Alfalfa	
35	S½ - NE¼	2 N.	49 E.	3.3	Cultivated	
33	SE¼ - NE¼	2 N.	49 E.	1.0	Alfalfa	

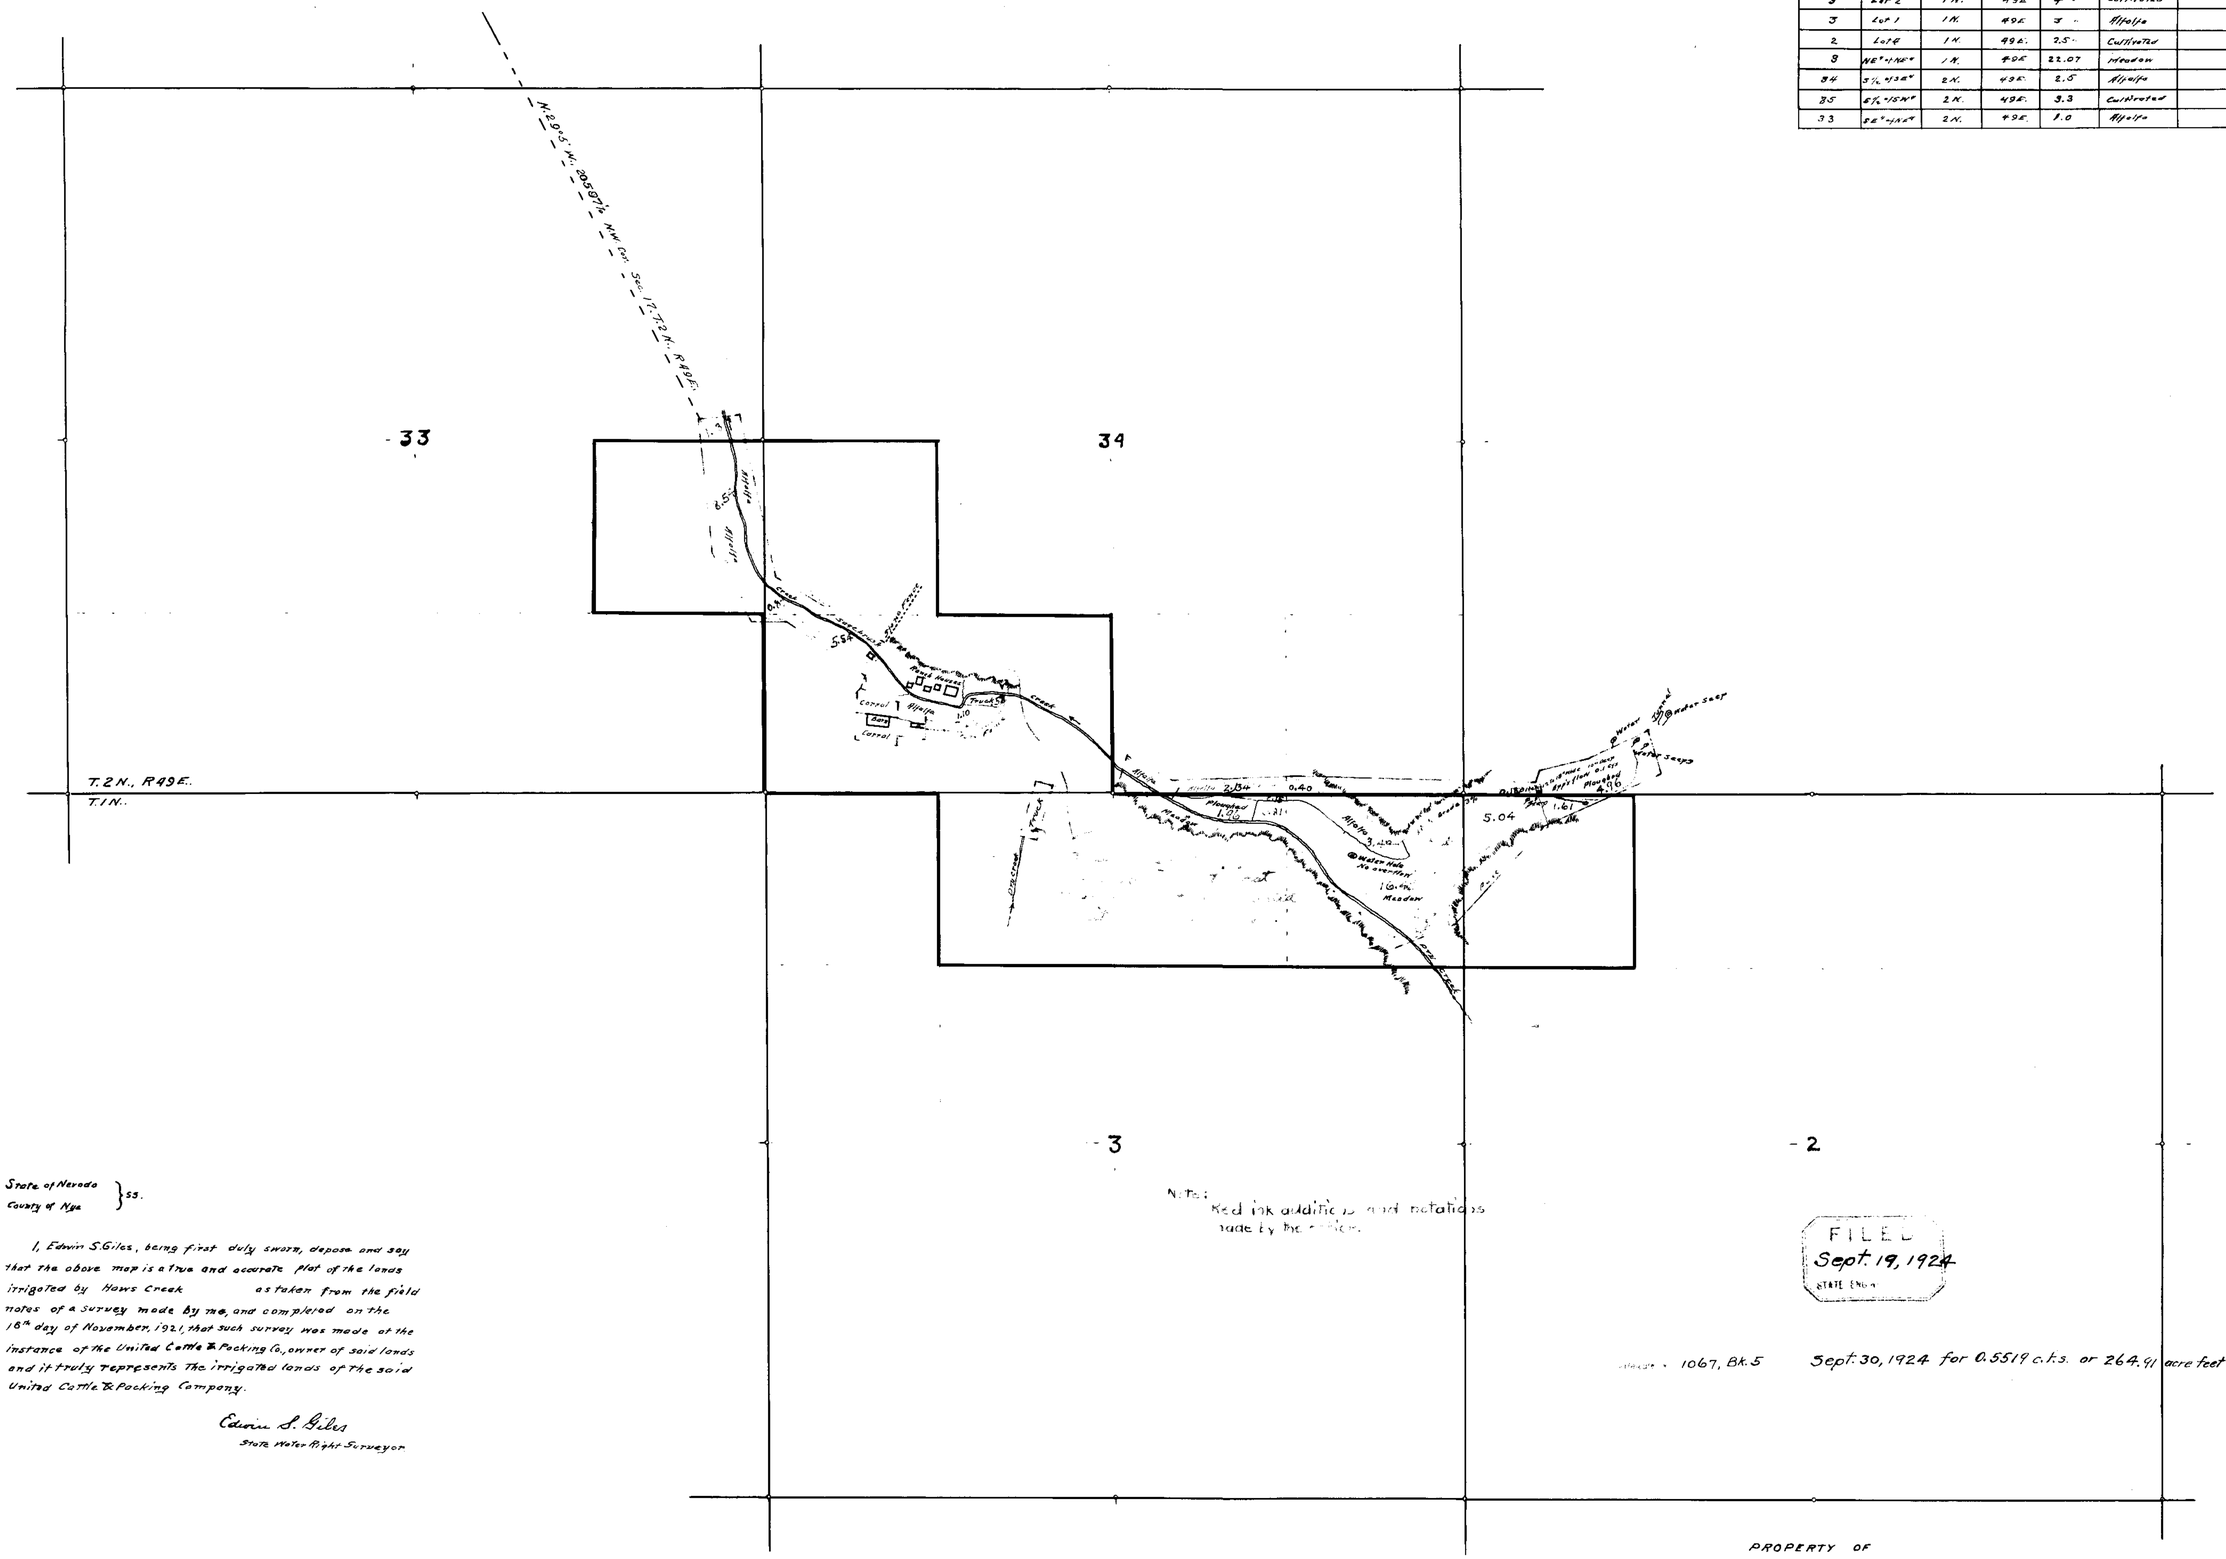

Notes:
Red ink additions and notations made by the writer.

FILED
Sept. 19, 1924
STATE ENGR

State of Nevada
County of Nye } ss.

I, Edwin S. Giles, being first duly sworn, depose and say that the above map is a true and accurate plat of the lands irrigated by Hawes Creek as taken from the field notes of a survey made by me, and completed on the 18th day of November, 1921, that such survey was made at the instance of the United Cattle & Packing Co., owner of said lands and it truly represents the irrigated lands of the said United Cattle & Packing Company.

Edwin S. Giles
State Water Right Surveyor

Subscribed and sworn to, before me, this 8th day of July - 1924
Arthur E. Barnes
Notary Public in and for Esmeralda County, Nevada.

Liber 1067, Bk. 5 Sept. 30, 1924 for 0.5519 c.f.s. or 264.91 acre feet

PROPERTY OF
UNITED CATTLE AND PACKING COMPANY
APPLICATION No. 4536
NYE COUNTY, NEVADA.
Scale 600 ft = 1 inch

4536