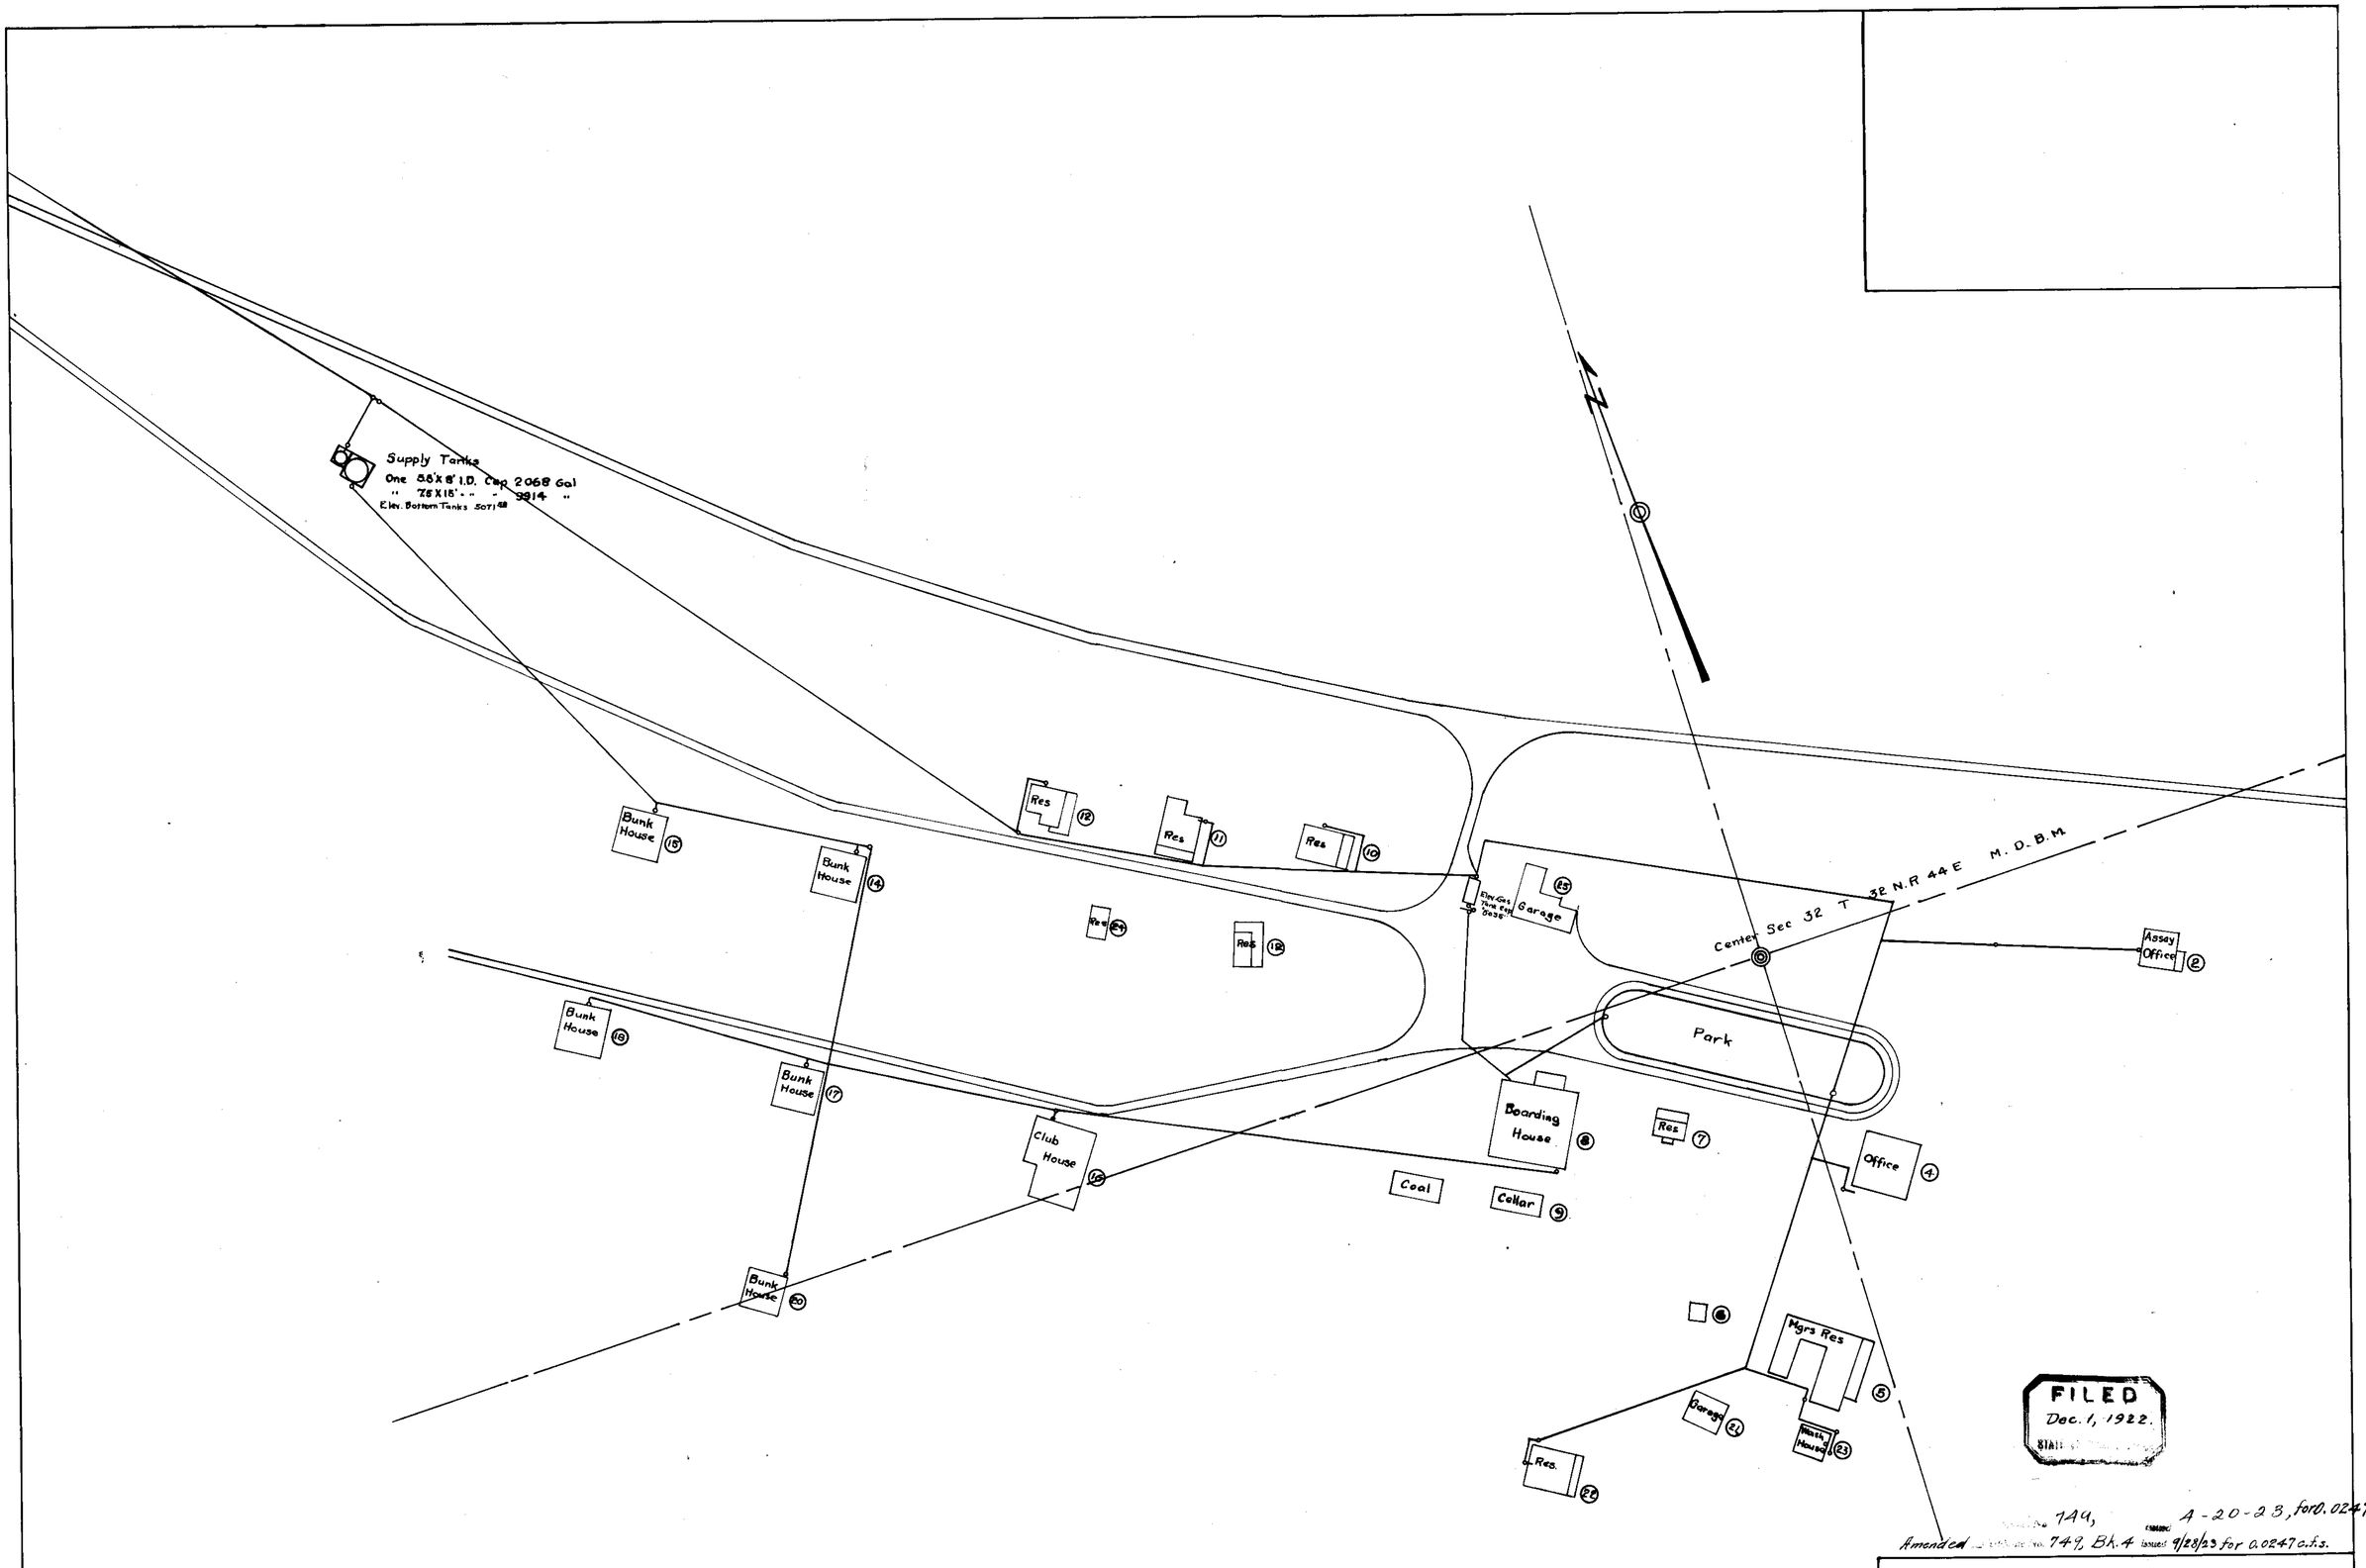

749, 4-20-23, for 0.0247

COPPER CANYON MINING CO.

REVISED MAP

OF

COPPER BASIN CAMP

Scale 50'=1"

Sept 20 1922

Supplemental- 4589

4589-4590

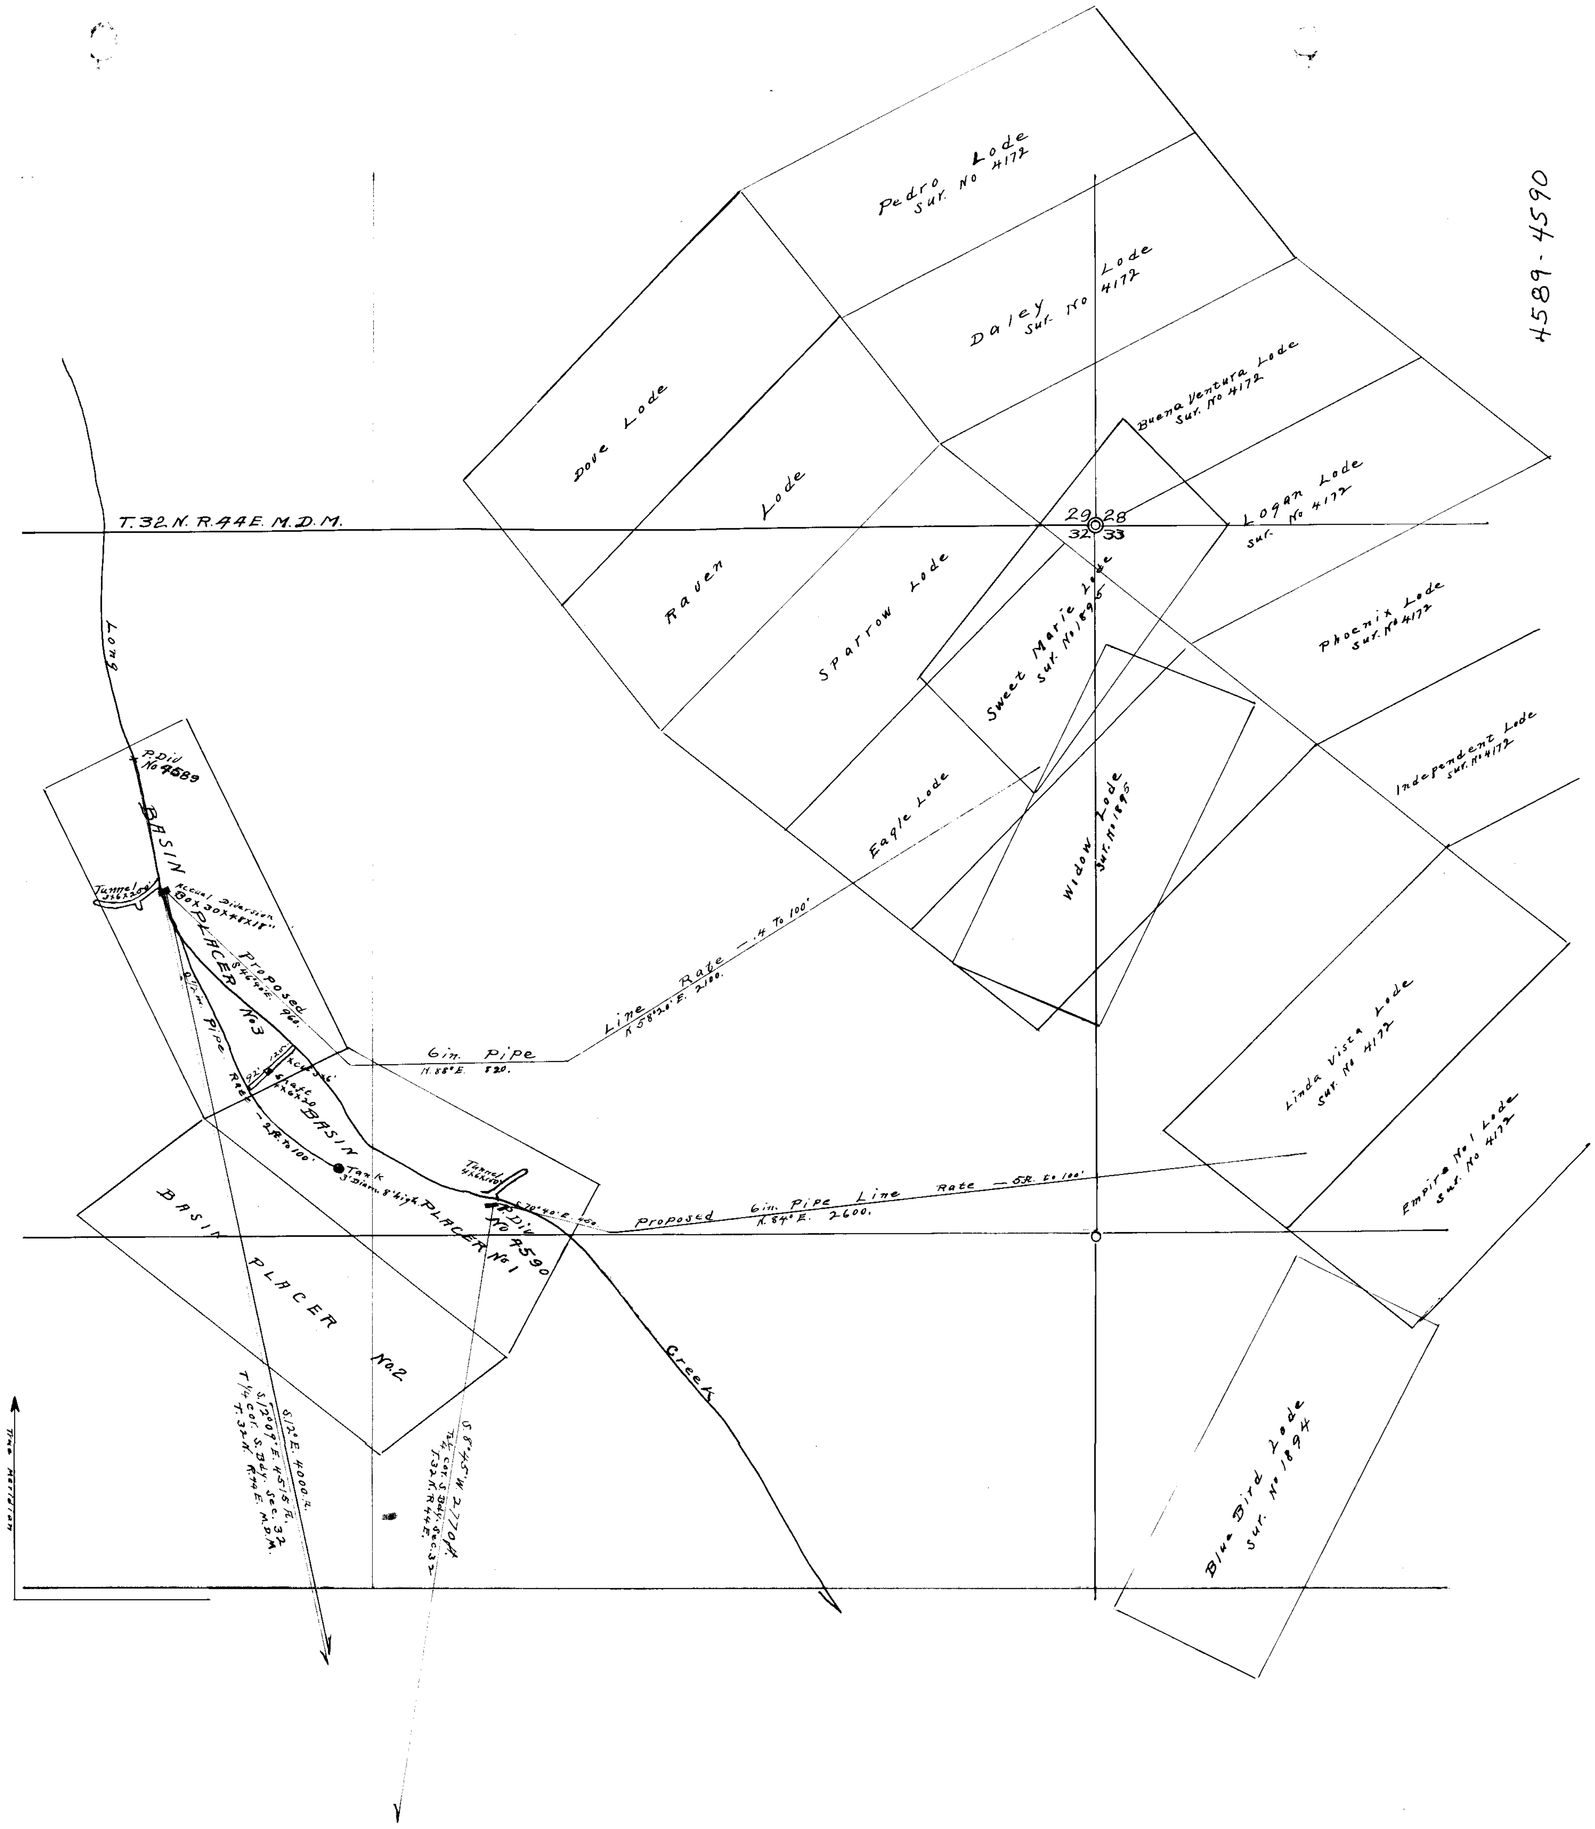

STATE OF NEVADA, SS
COUNTY OF LANDER,

I, O. P. Adams, being first duly sworn, depose and say, that the above map is a true and accurate plat of the works, as taken from the field notes of a survey made by me, completed on the 2nd day of september, 1918.

That the map and survey were made at the instance of Copper Canyon Mining Co. and that it truly represents the works described in Application No. 4589 & 4590.

Sworn and Subscribed to before me, this 7th day of Sept. 1918.

[illegible]

Notary Public in and for Lander County, Nevada.

My Commission Expires January 20th 1917

S C A L E
300 ft. To ONE INCH

O. P. Adams
Surveyor

FILED
SEP 18 1918
STATE ENGINEER'S OFFICE

4589-4590