Section	Township	Range	Cultivated Acreage	Description of Culture	Date of First Culture
Unsurveyed	T20N	R.33E	6.7	Alfalfa & Grain	
"	"	"	1.9	Garden	
"	"	"	0.3	Grain	
"	"	"	8.9	Total	

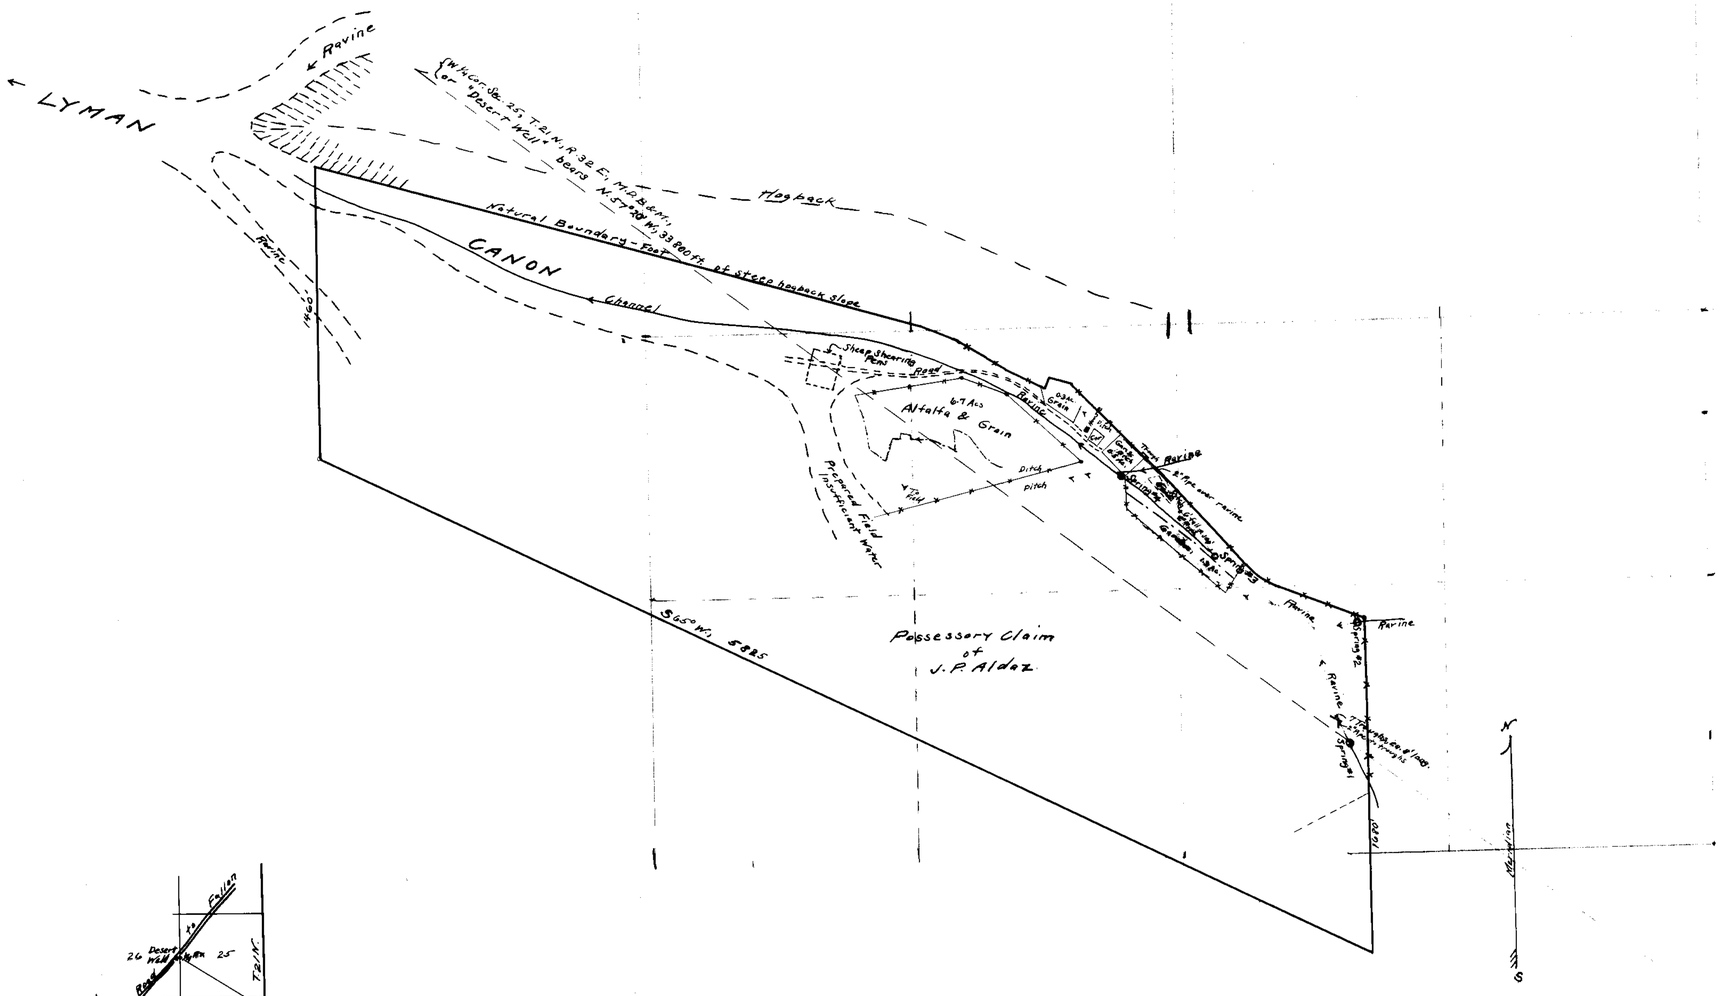

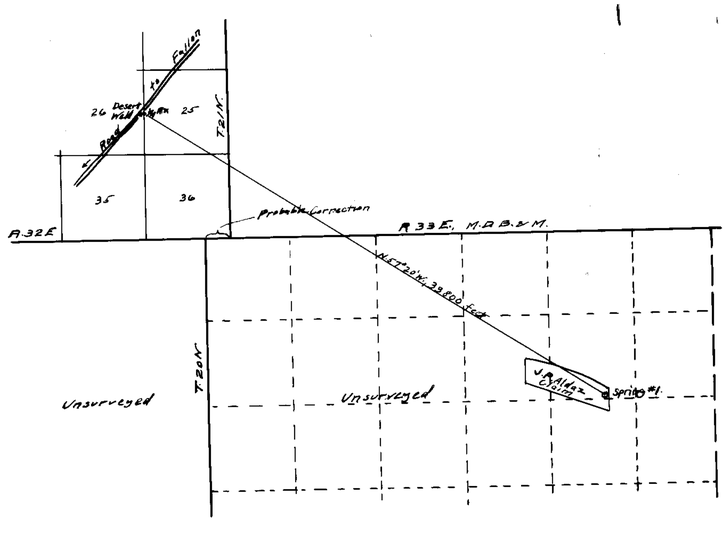

Index Map
Approximate Location

State of Nevada,
County of Churchill. } S.S.

I, E.P. Osgood, being first duly sworn, depose and say that the above map is a true and accurate plat of the lands irrigated by J.P. Aldaz, as taken from the field notes of a survey made by me, completed on the 1st day of June 1919.

That the map and survey were made at the instance of J.P. Aldaz, owner of said lands, and that it truly represents the irrigated lands of said J.P. Aldaz.

E.P. Osgood
Surveyor

Subscribed and sworn to before me,
this 12th day of June 1919.

Geo B Snow
Notary Public in and for Churchill County, Nevada.

CULTURAL MAP
of
J.P. ALDAZ
for
APPROPRIATION OF LYMAN CANON SPRINGS - SER. NO. 4597

June 1919 E.P. Osgood, Irr. Eng.

SCALE
1 inch = 400 Feet

100 0 500 feet

1919

—1580— June 17, 1939 - 0.089 - Irr & Dom.

4597