SECTION	SUB-DIVISION	TOWNSHIP	RANGE	CULTIVATED ACREAGE	DESCRIPTION OF CULTURE	DATE OF FIRST CULTURE
14	S.E.; N.W.	3 N.	57 E.	3.75	Alfalfa	
14	" "	"	"	3.50	Garden	
14	N.E.; S.W.	"	"	4.25	Alfalfa	
14	S.W.; N.E.	"	"	2.25	"	
14	N.W.; S.E.	"	"	15.25	"	

SIZE AND GRADES OF DIVERSION CHANNEL

Cross section and grade of diversion channel is not shown on account of diversion channel being constructed in order to cover all agricultural land.

The bottom width varies from 6" to 2' the top width from 1' to 3', the depth from 1' to 2' and the grade from 6" to 1' in 100'.

Note:- No discharge measurements have ever been made, however it is estimated that a maximum discharge of one second foot can be delivered to land.

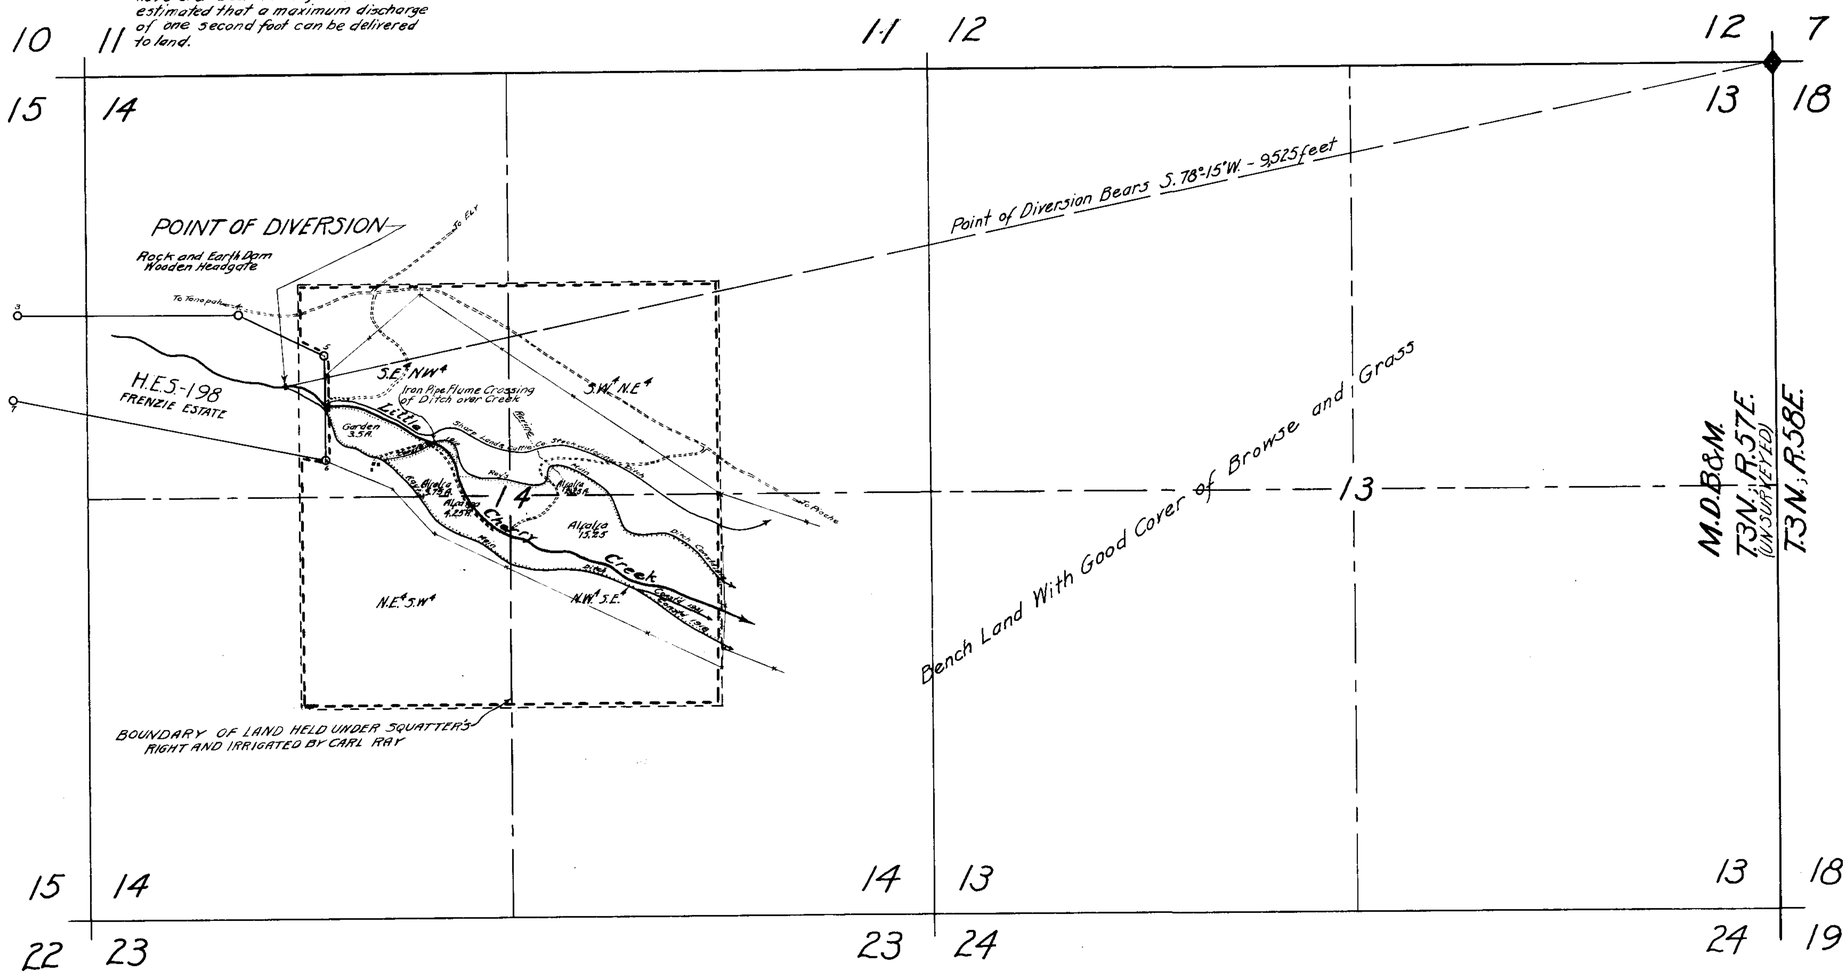

STATE OF NEVADA
COUNTY OF WHITE PINE ..... } S.S.

I, C.R. Townsend, being first duly sworn, depose and say that this map, consisting of one sheet, has been correctly drawn to the designated scale from field notes of a survey made by me between the 1st and 3rd days of November 1927; that it truly and correctly represents the location and extent of the works used to divert water from Little Cherry Creek, in Nye County, Nevada, by Carl Ray for irrigation purposes. That all other works or streams which are crossed by or connected with said works, and the boundary, area and kind of culture of lands irrigated, are correctly shown and designated thereon.

C. R. Townsend
STATE WATER RIGHT SURVEYOR.

Subscribed and sworn to before me this 7th day of November, 1927.

NOTARY PUBLIC IN AND FOR WHITE PINE COUNTY, NEVADA.

SCALE: 1 IN. = 500 FT.

0 100 200 300 400 500 1000 FEET

1567 April 8, 1939

Nov. 9, 1927

MAP TO ACCOMPANY PBU

PROOF OF ~~APPROPRIATION~~

FOR

IRRIGATION

BY

CARL RAY

FROM

LITTLE CHERRY CREEK

4635