Section	Sub division	Township	Range	Cultivated Acreage	Description of Culture
2	SW¼SW¼	11 N.	56 E	10.62	Grain

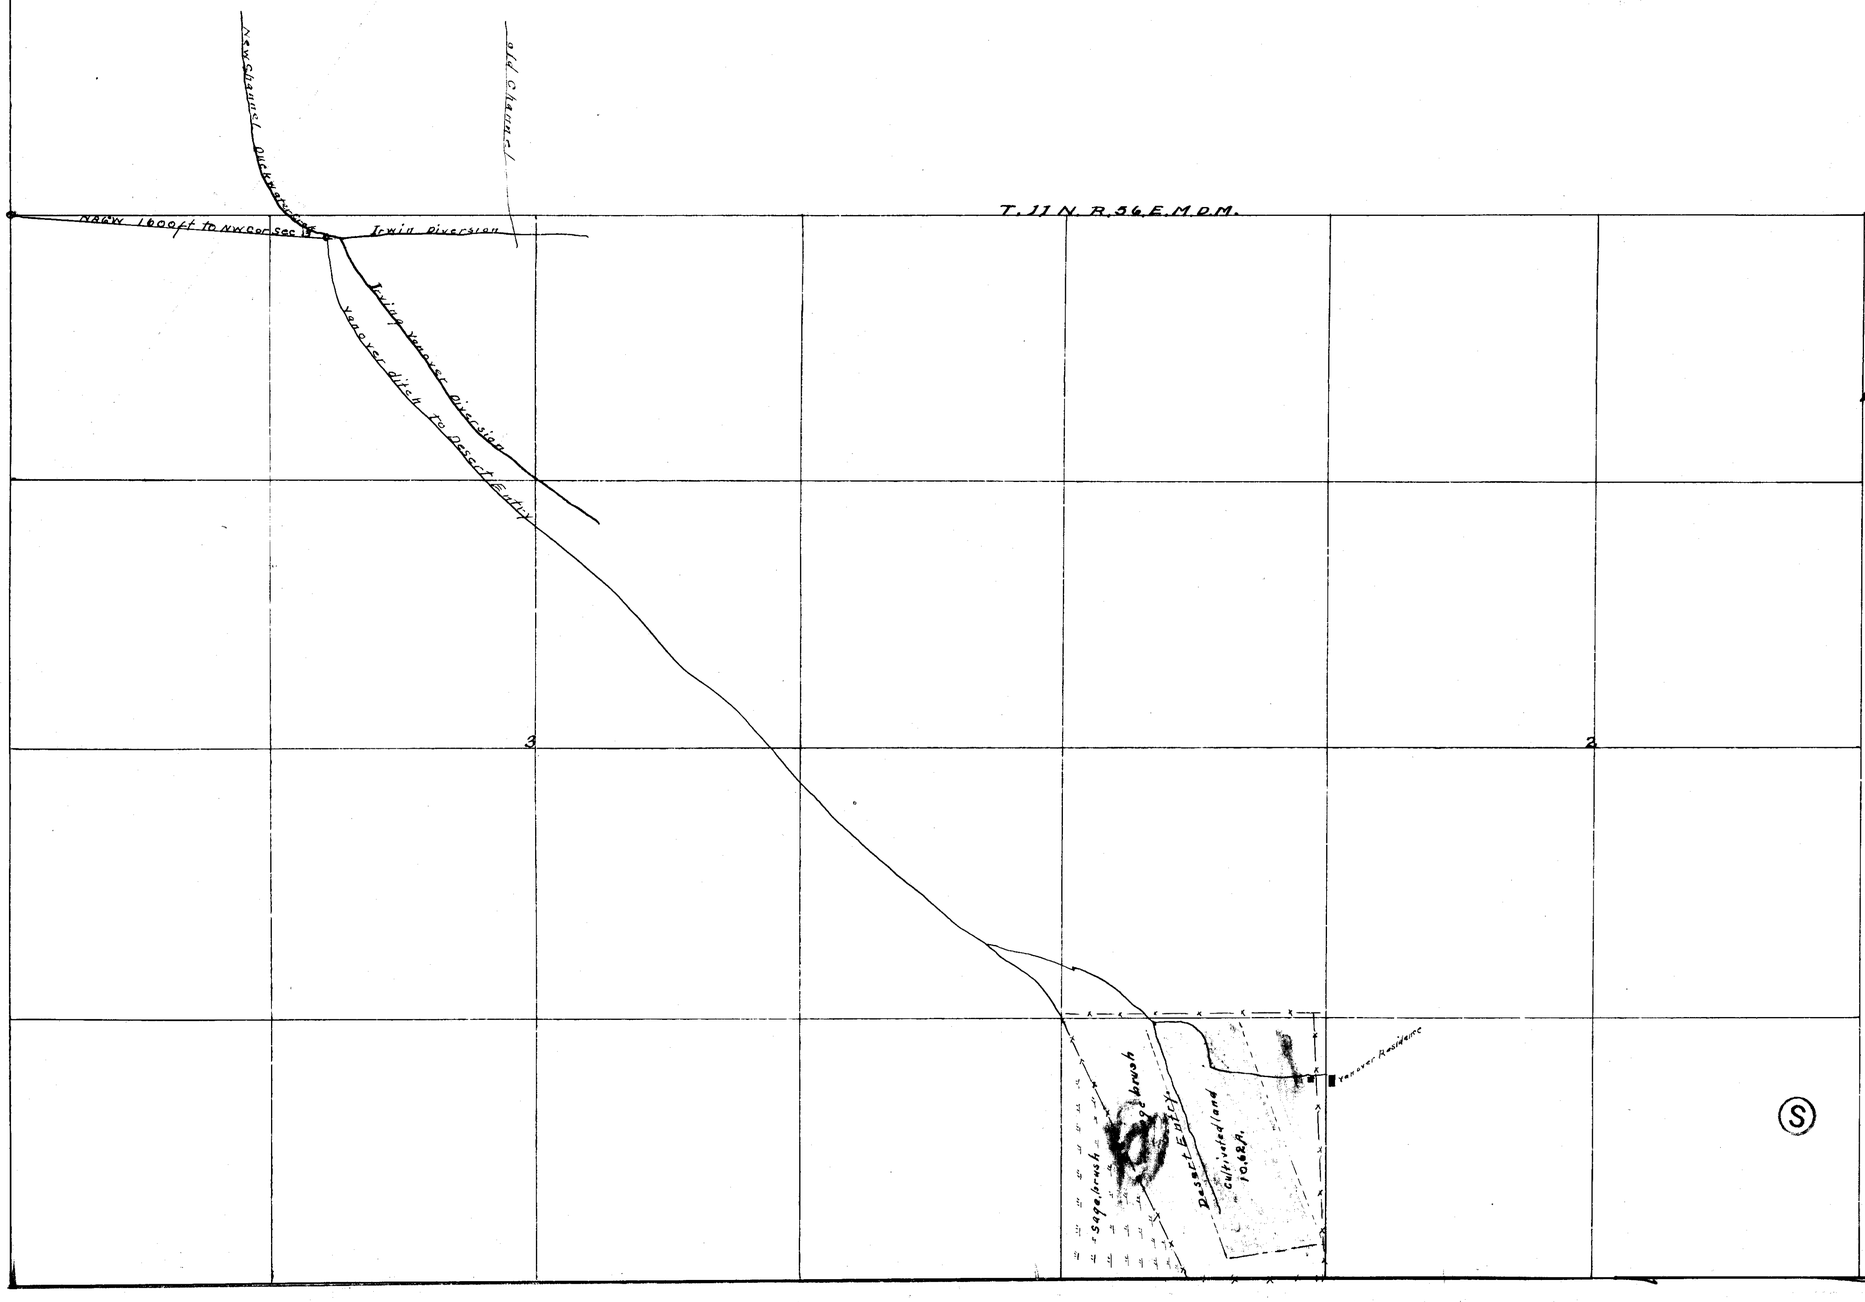

MAP
SHOWING IRRIGATED LANDS OF F.C. VANOVER DUCKWATER DISTRICT NYE COUNTY NEVADA

STATE OF NEVADA, } SS
COUNTY OF NYE. }

I Clarence Johnson being first duly sworn, depose and say, that the above map is a true and accurate plat of the lands irrigated by F.C. Vanover, as taken from the field of a Survey made by me, completed on 5th day of November 1920.

That the map and survey were made at the instance of F.C. Vanover owner of said lands, and that it truly represent the irrigated land of said F.C. Vanover.

Clarence Johnson
Surveyor

Subscribed and sworn to before me, this 9 day of Dec 1920

W. A. Reynolds
Notary Public in and for Eureka County, Nevada.

Scale. 1 inch = 400 Ft

Jan 10, 1921

Certificate No. P232 Date 2-6-44

A677