Section	Sub-Division	Township	Range	Cultivated Acreage	Description of Culture	Date of first Culture
1	NW¼-NE¼	6 S.	38 E.	.18	Grain	1923
1	NE¼-NE¼	"	"	1.39	"	"
1	SW¼-NE¼	"	"	.18	"	"
1	SE¼-NE¼	"	"	1.65	"	"
1	SW¼-NE¼	"	"	2.79	Cultivated	1920
1	SE¼-NE¼	"	"	2.08	"	"
1	SE¼-NE¼	"	"	5.76	Alfalfa	1918
1	" "	"	"	.35	Truck	"
1	" "	"	"	5.07	Plowed	"
1	NE¼-SE¼	"	"	.26	"	"

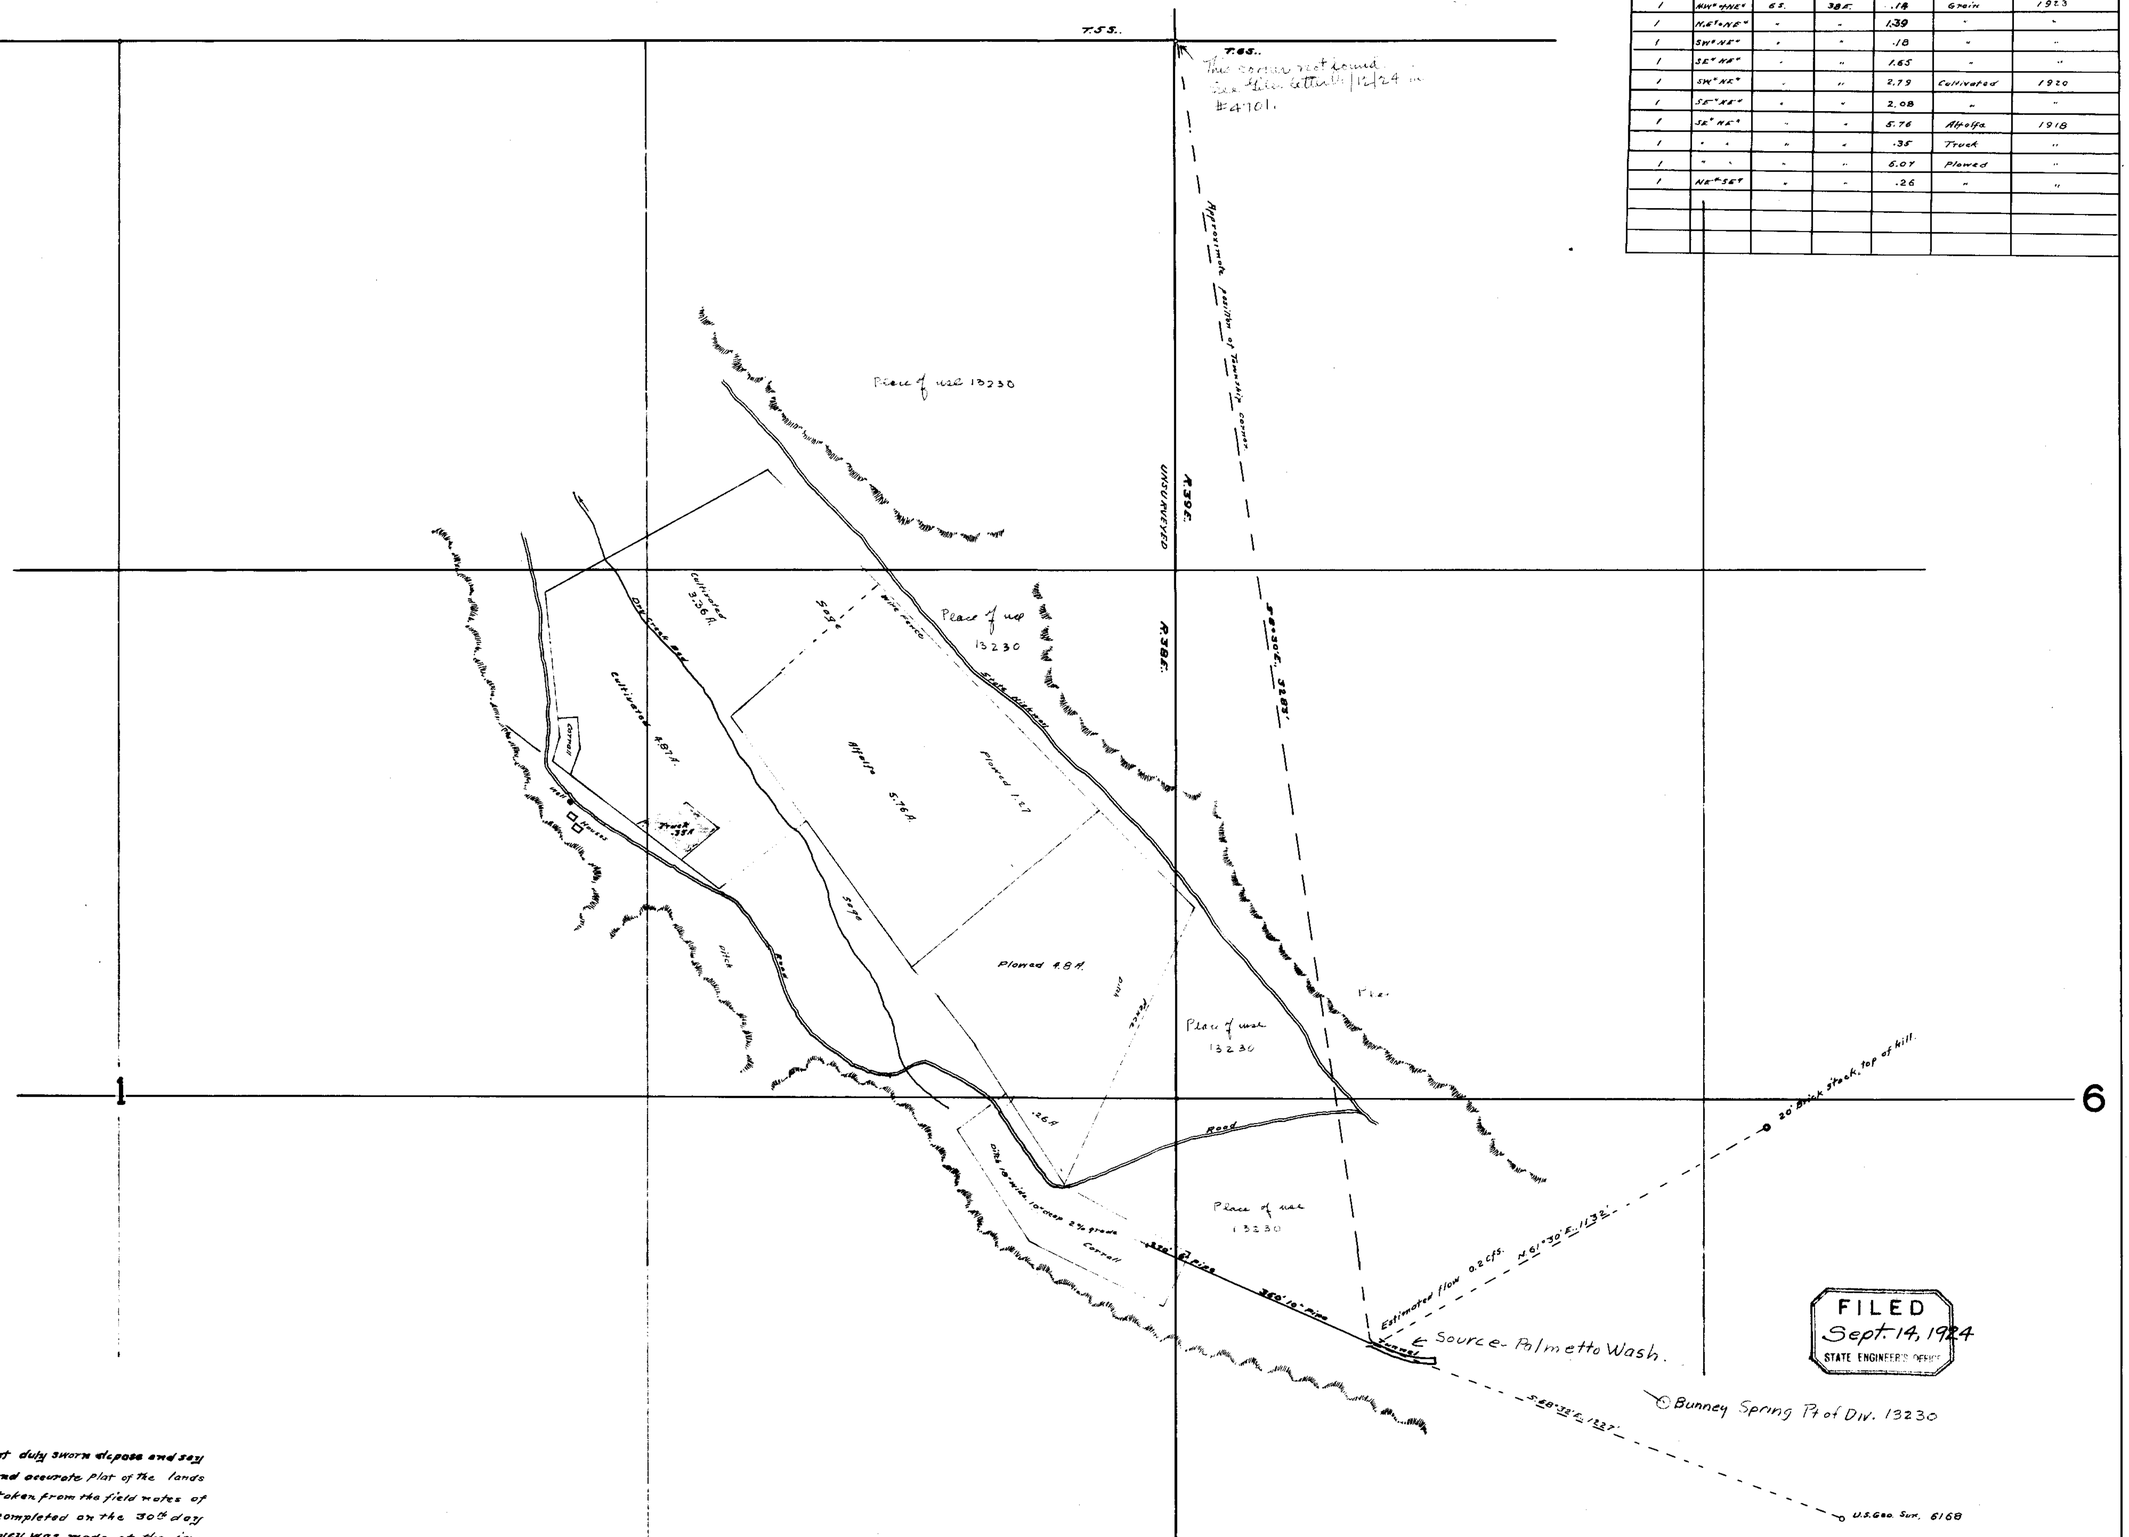

State of Nevada
County of Esmeralda } ss.

I, Edwin S Giles, being first duly sworn deposes and says that the above map is a true and accurate plat of the lands irrigated by Palmetto Wash, as taken from the field notes of a survey made by me and completed on the 30th day of July, 1924, That such survey was made at the instance of I.W. Bunney, owner of said lands and that it truly represents the irrigated lands of said I.W. Bunney.

Edwin S Giles
State Water Right Surveyor

Subscribed and sworn to before me, this 4th day of August, 1924
Arthur E. Barnes
Notary Public in and for Esmeralda County, Nevada.

FILED
Sept. 14, 1924
STATE ENGINEER'S OFFICE

Certificate No. 1064, Bk. 5 issued Sept. 30, 1924 for 0.2067 c.f.s.

PROPERTY OF
I.W. BUNNEY

WATER APPLICATION No. 4701

ESMERALDA COUNTY, NEVADA

Scale 200 ft - 1 inch

4701