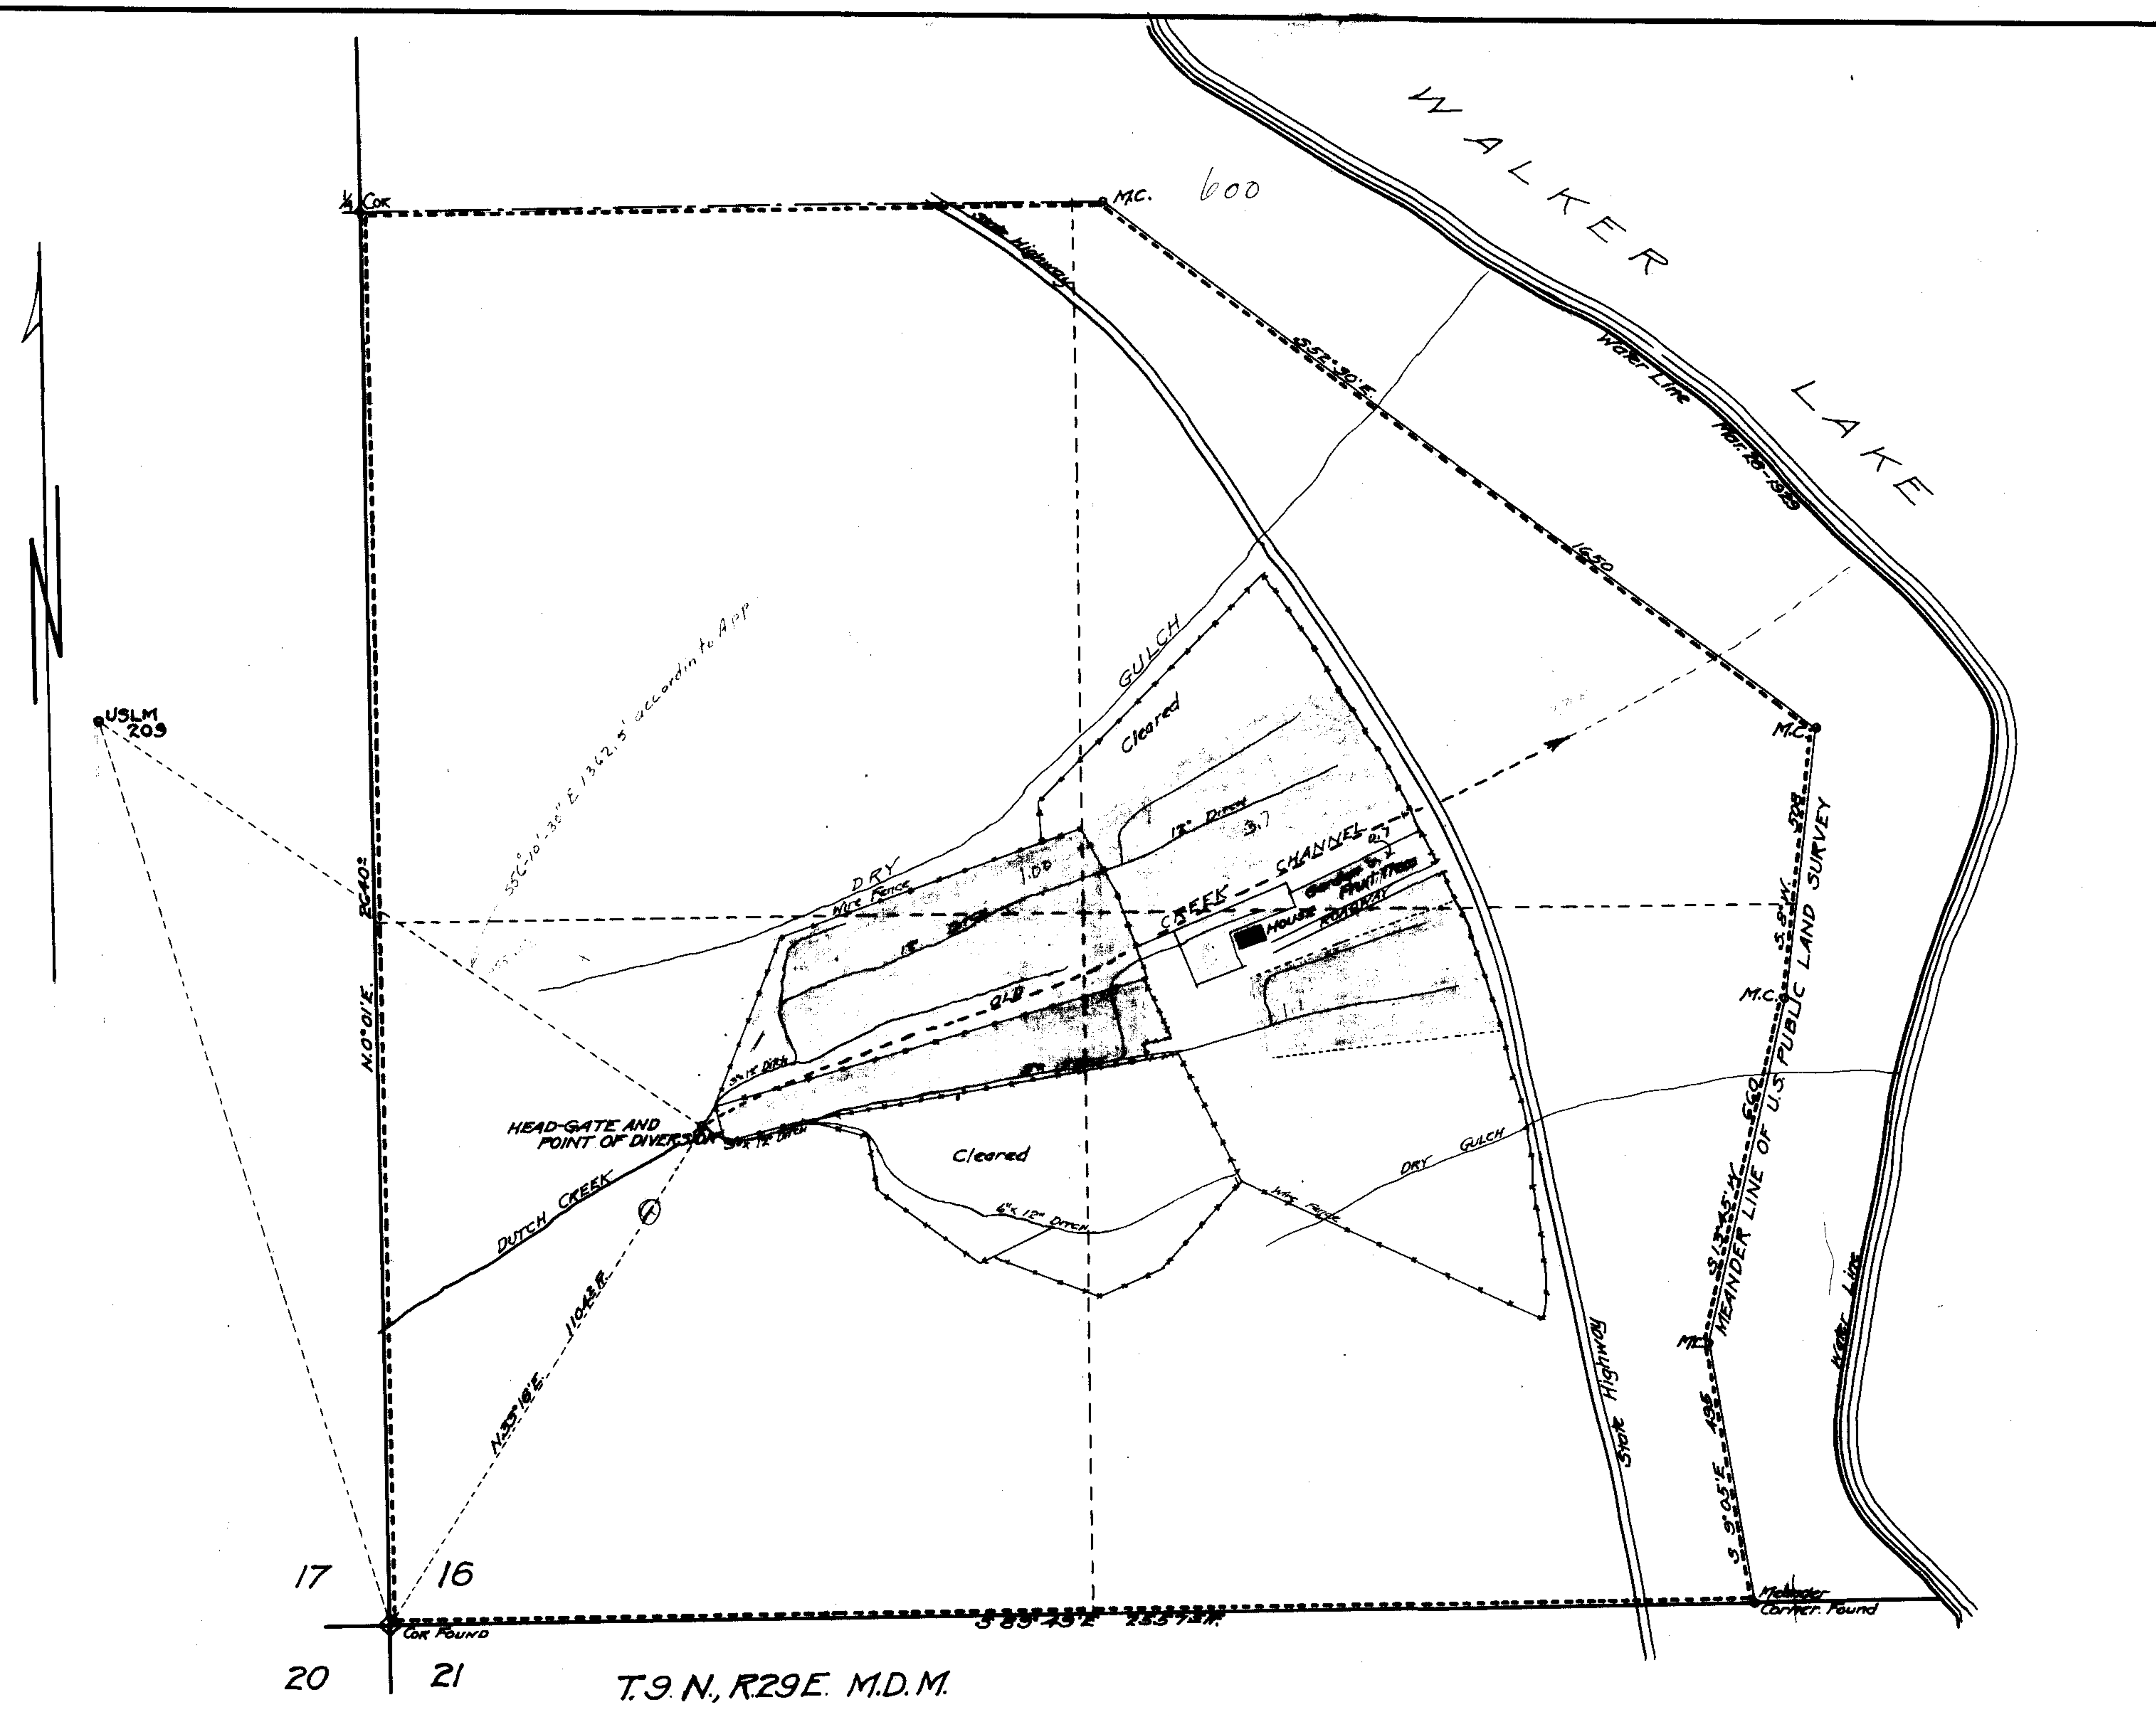

SECTION	SUB-DIVISION	TOWNSHIP	RANGE	CULTIVATED ACERAGE	Description of Culture	Date of First Culture
16	NW¼SW¼	9N	29E	1.0	Alfalfa	✓
"	NE¼SW¼	"	"	3.7	Alfalfa	✓
"	" "	"	"	0.7	Garden	✓
"	SE¼SW¼	"	"	1.7	Alfalfa	✓
"	" "	"	"	0.5	Garden	✓
"	SW¼SW¼	"	"	5.0	Alfalfa	✓
"				12.6		

SURVEYOR'S AFFIDAVIT

State of Nevada
County of Mineral } ss.

I, L.B. Spencer, being duly sworn, depose and say that this map has been correctly drawn to the designated scale from field notes of a survey made by me March 28th 1929; that it truly and correctly represents the location and extent of the works used to divert water from Dutch Creek, in Mineral County, by Mrs. M.E. Spencer for irrigation purposes. That all other works or streams which are crossed by or connected with said works, and the boundary, area and kind of culture of lands irrigated, are correctly shown and designated hereon.

L.B. Spencer
State Water Right Surveyor.

Subscribed and sworn to before me this 23rd day of April, 1929.

J. J. Connelly
Notary Public in and for Mineral County, Nevada.

Note: Head-Gates at Point of Diversion are wood boxes 12" wide, 11" deep and 2' long set in main channel of Dutch Creek. All ditches are irregular rock-lined channels of a general width of 12" and depth of from 3" to 6". The average grade of these ditches is 6.00 or roughly 10%.

FILED
April 28, 1929
STATE ENGINEER'S OFFICE

SCALE
0 100 200 300 400 500 600 700 800
FEET

Certificate No. 1583 Issued October 17, 1929 Certificate No. 1583 Issued Oct. 17, 1929

MAP

TO ACCOMPANY PROOF OF ~~APPROPRIATION~~ Beneficial Use
FOR IRRIGATION BY MRS. M.E. SPENCER
FROM DUTCH CREEK
MINERAL COUNTY, NEVADA.

4705