SEC.	SUBDIVISION	Twp. & Range	CULTIV. Acreage	DESC. OF CULTURE	DATE OF FIRST CULT.
6	SW¼, SW¼	44N., 36E	9.814	Grain.	
7	NW¼, NW¼	" "	5.017	" "	
"	NE¼, NW¼	" "	0.149	" "	
"	SE¼, NE¼	" "	10.911	" "	
"	" "	" "	1.281	Garden	
8	SW¼, NW¼	" "	9.367	Grain	

T. 44 N., R. 36 E. Mt. Diablo. B. and M.

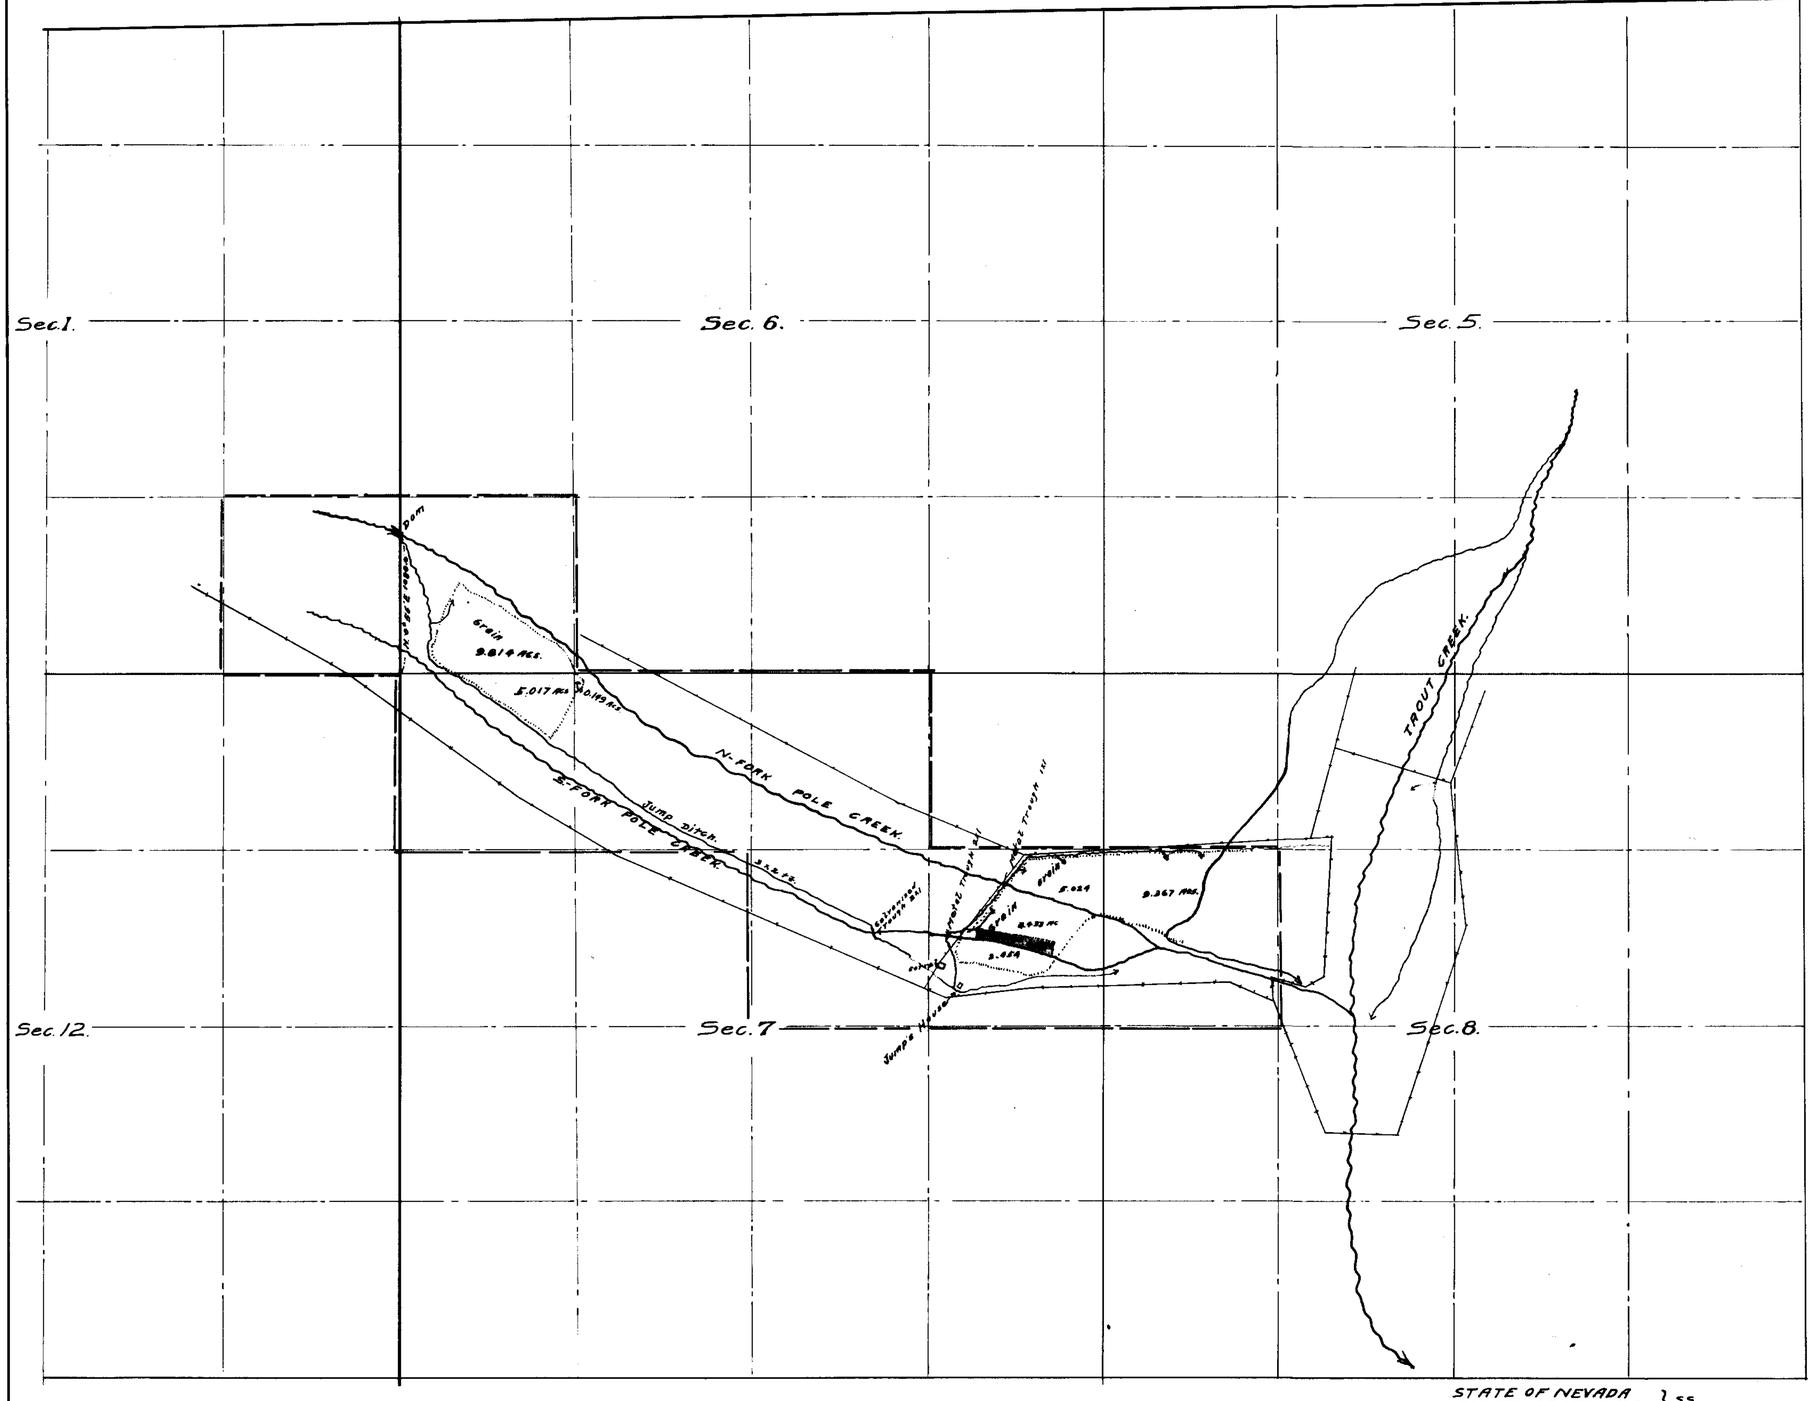

FILED
Feb. 21, 1925

STATE OF NEVADA }
COUNTY OF HUMBOLDT } SS.

I, F. R. O'Leary, being first duly sworn, depose and say that the above map is a true and accurate plat of the lands irrigated by Mrs. Ed. N. Jump, as taken from the field notes of a survey made by me, completed on the 5th day of Jan. 1925.

That the map and survey were made at the instance of Mrs. Ed. N. Jump owner of said Lands, and that it truly represents the irrigated lands of said Mrs. Ed. N. Jump.

F. R. O'Leary. Surveyor.

Subscribed and sworn to before me, this 18th day of Feb. 1925.

C. D. Mackay,

Notary Public in and for Humboldt County, Nevada.

4709