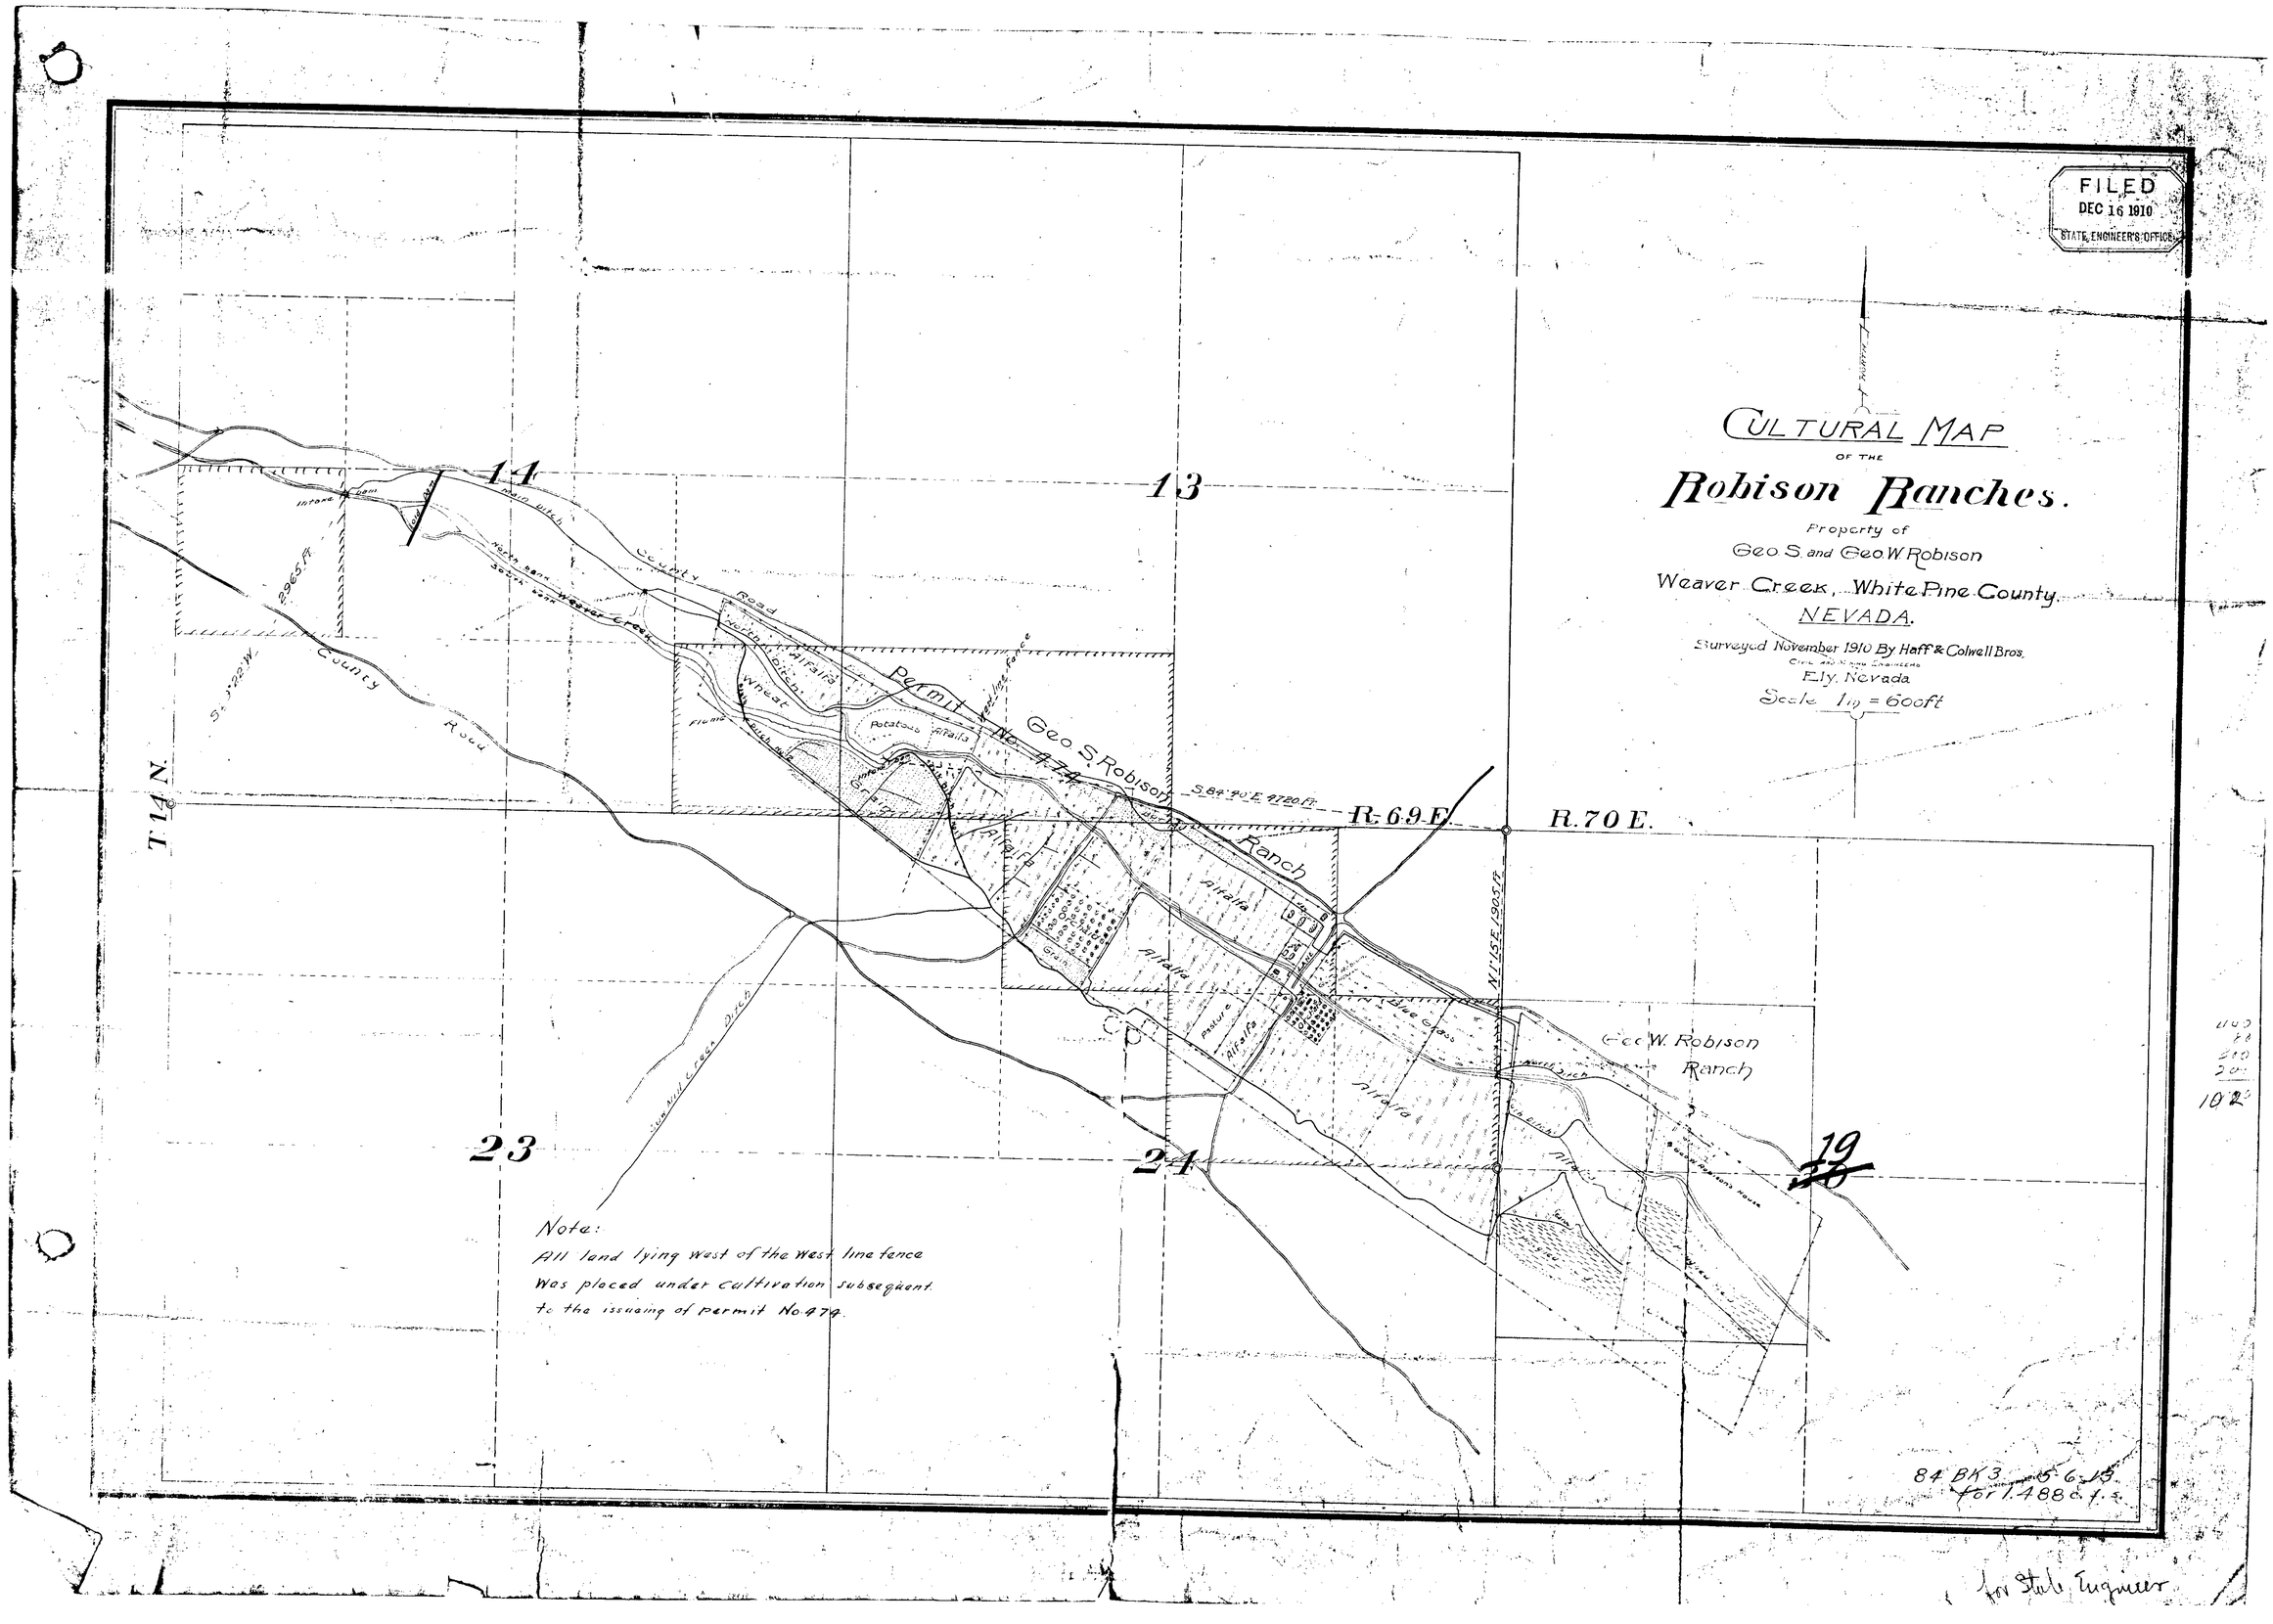
FILED
DEC 16 1910
STATE ENGINEER'S OFFICE
CULTURAL MAP
OF THE
Robison Ranches.
Property of
Geo S. and Geo W. Robison
Weaver Creek, White Pine County.
NEVADA.
Surveyed November 1910 By Haff & Colwell Bros.
Ely, Nevada
Scale 1 in = 600 ft
14
13
23
24
19
T 14 N.
R. 69 E.
R. 70 E.
County Road
Permit No. 474
Geo S. Robison Ranch
Geo W. Robison Ranch
Weaver Creek
Alfalfa
Wheat
Potatoes
Grain
Pasture
Blue Grass
Note:
All land lying west of the west line fence
was placed under cultivation subsequent
to the issuing of permit No. 474.
84 BK3 5-6-13
for 1.488 c.f.s.
for State Engineer

SEC	SUB-DIVISION	T	R	CULTIVATED ACREAGE	DESCRIPTION OF CULTURE	DATE OF FIRST CULTURE
14	N.E. 1/4 of S.E. 1/4	14 N	69 E	.83	Grain	
"	" "	"	"	1.62	Alfalfa	
"	S.E. 1/4 of S.E. 1/4	"	"	10.79	Grain	
"	" "	"	"	4.21	Alfalfa	
13	S.W. 1/4 of S.W. 1/4	"	"	7.57	Grain	
"	. . . . .	"	"	14.70	Alfalfa	
"	S.E. 1/4 of S.W. 1/4	"	"	8.30	"	
24	N.W. 1/4 of N.W. 1/4	"	"	2.28	Grain	
"	. . . . .	"	"	6.73	Alfalfa	
"	N.E. 1/4 of N.W. 1/4	"	"	2.13	Grain	
"	. . . . .	"	"	6.00	Orchard	
"	. . . . .	"	"	2.73	Alfalfa	
"	S.E. 1/4 of N.W. 1/4	"	"	3.65	"	
"	N.W. 1/4 of N.E. 1/4	"	"	1.30	Pasture	
"	N.W. 1/4 of N.E. 1/4	"	"	22.00	Alfalfa	
"	S.W. 1/4 of N.E. 1/4	"	"	3.00	Pasture	
"	. . . . .	"	"	22.50	Orchard	
"	. . . . .	"	"	16.13	Alfalfa	
"	N.E. 1/4 of N.E. 1/4	"	"	5.94	Pasture	
"	S.E. 1/4 of N.E. 1/4	"	"	10.90	"	
"	. . . . .	"	"	26.70	Alfalfa	
"	N.E. 1/4 of S.E. 1/4	"	"	7.00	"	
				Total 139.02		

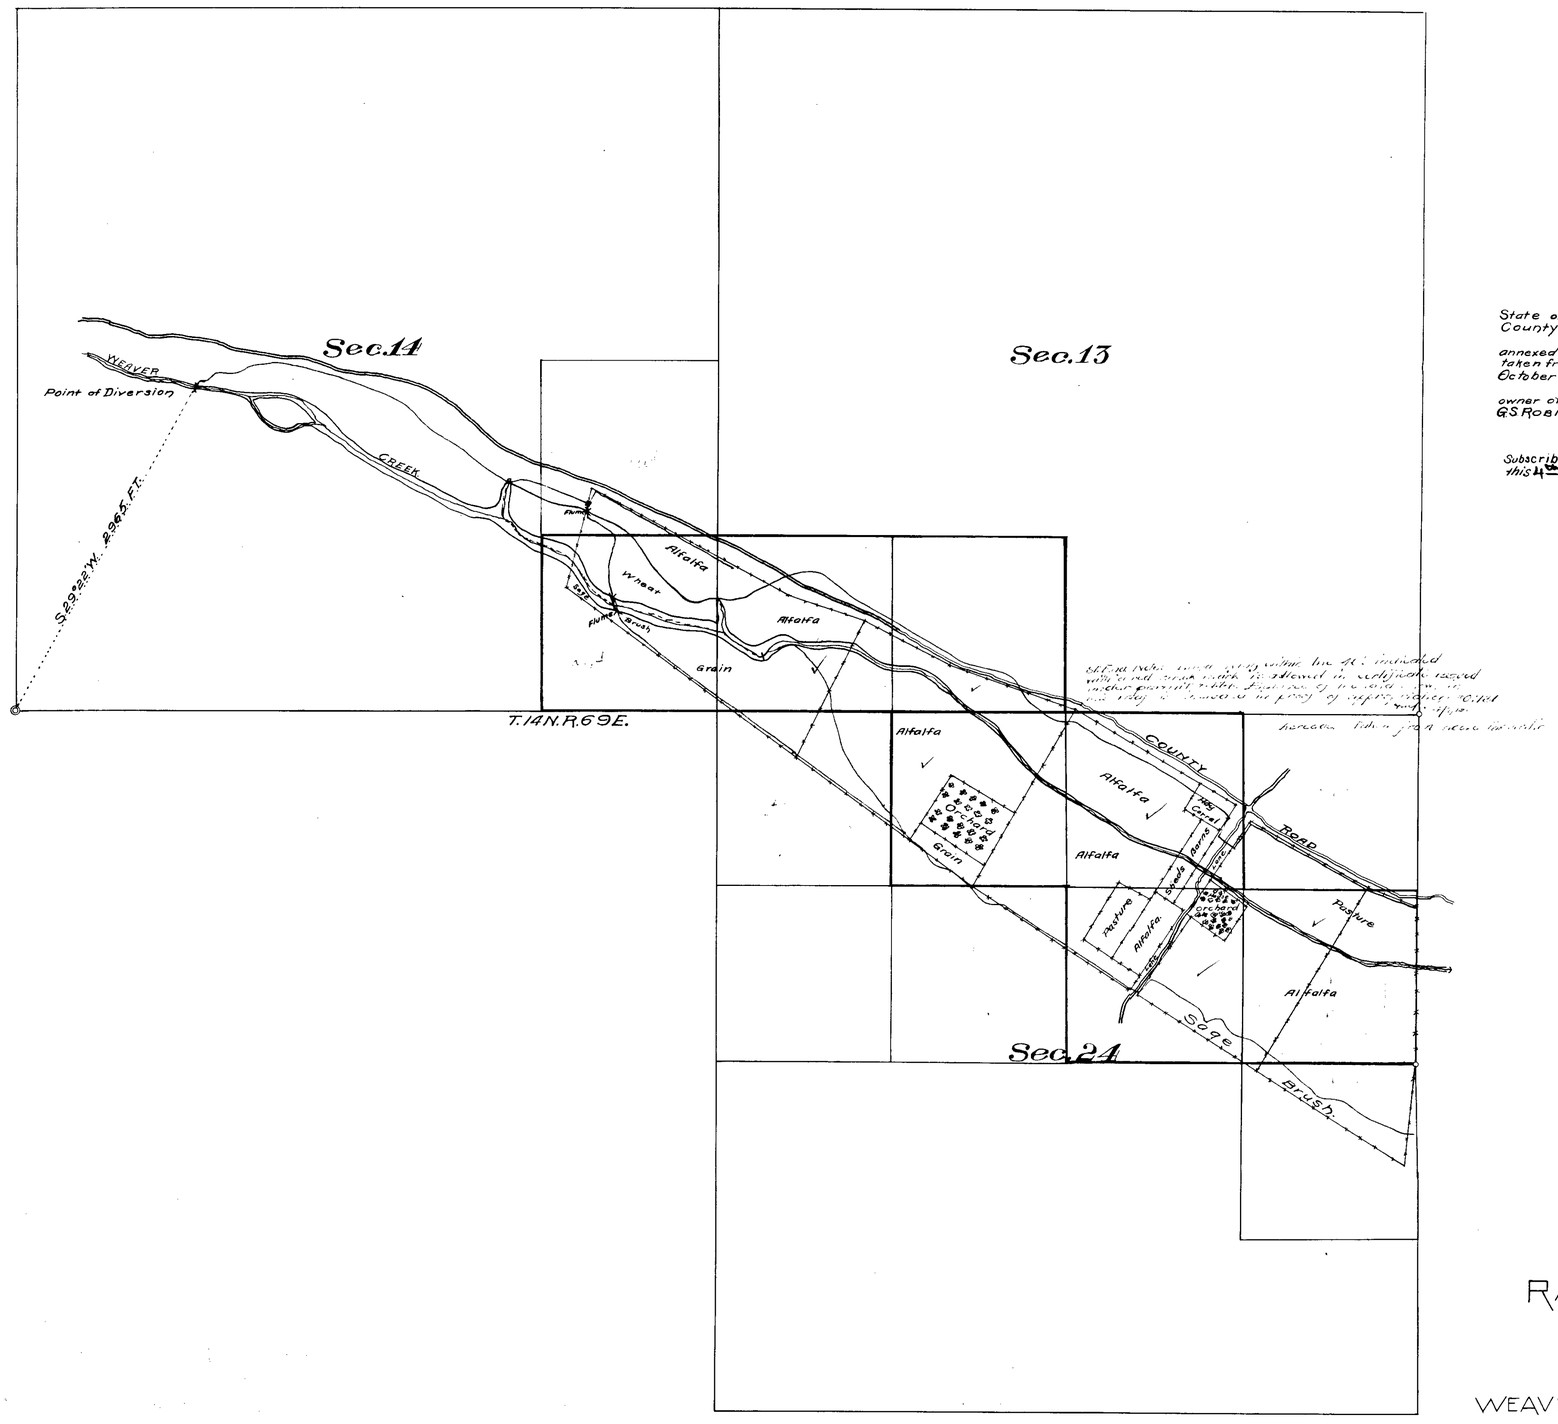

State of Nevada
County of White Pine } S.S.

W. B. Colwell, being first duly sworn, deposes and says that the annexed map is a true and accurate plat of the lands irrigated by G. S. ROBISON, as taken from the field notes of a survey made by me, completed on the 14TH day of October 1911.

That the map and survey was made at the instance of G. S. ROBISON owner of said lands, and that it truly represents the irrigated lands of said G. S. ROBISON.

W. B. Colwell
Surveyor.

Subscribed and sworn to before me this 4th day of December 1911.

Graham F. Putnam
Notary Public in and for White Pine County Nevada.

Checked. Dec. 8th. 1911 by van.

CULTURAL MAP
SHOWING
RANCH of G. S. ROBISON
IRRIGATED
UNDER PERMIT No 474
FROM
WEAVER CREEK WHITE PINE CO. NEVADA
—SCALE 1IN=600 FT—

FILED
DEC 8 1911
STATE ENGINEER

84 BK 3 5-6-13
for 1.488 c.f.s.

474 474