Section	Sub Division	Township	Range	Cultivated Acres	Application Nature	Date of first Culture
27	SW¼NE¼	6 N.	56 E.	2.98	Meadow	
"	SE¼NW¼	"	"	24.52	"	
"	NW¼SW¼	"	"	4.33	"	
"	NE¼SW¼	"	"	20.09	"	
"	SW¼NW¼	"	"	1.14		

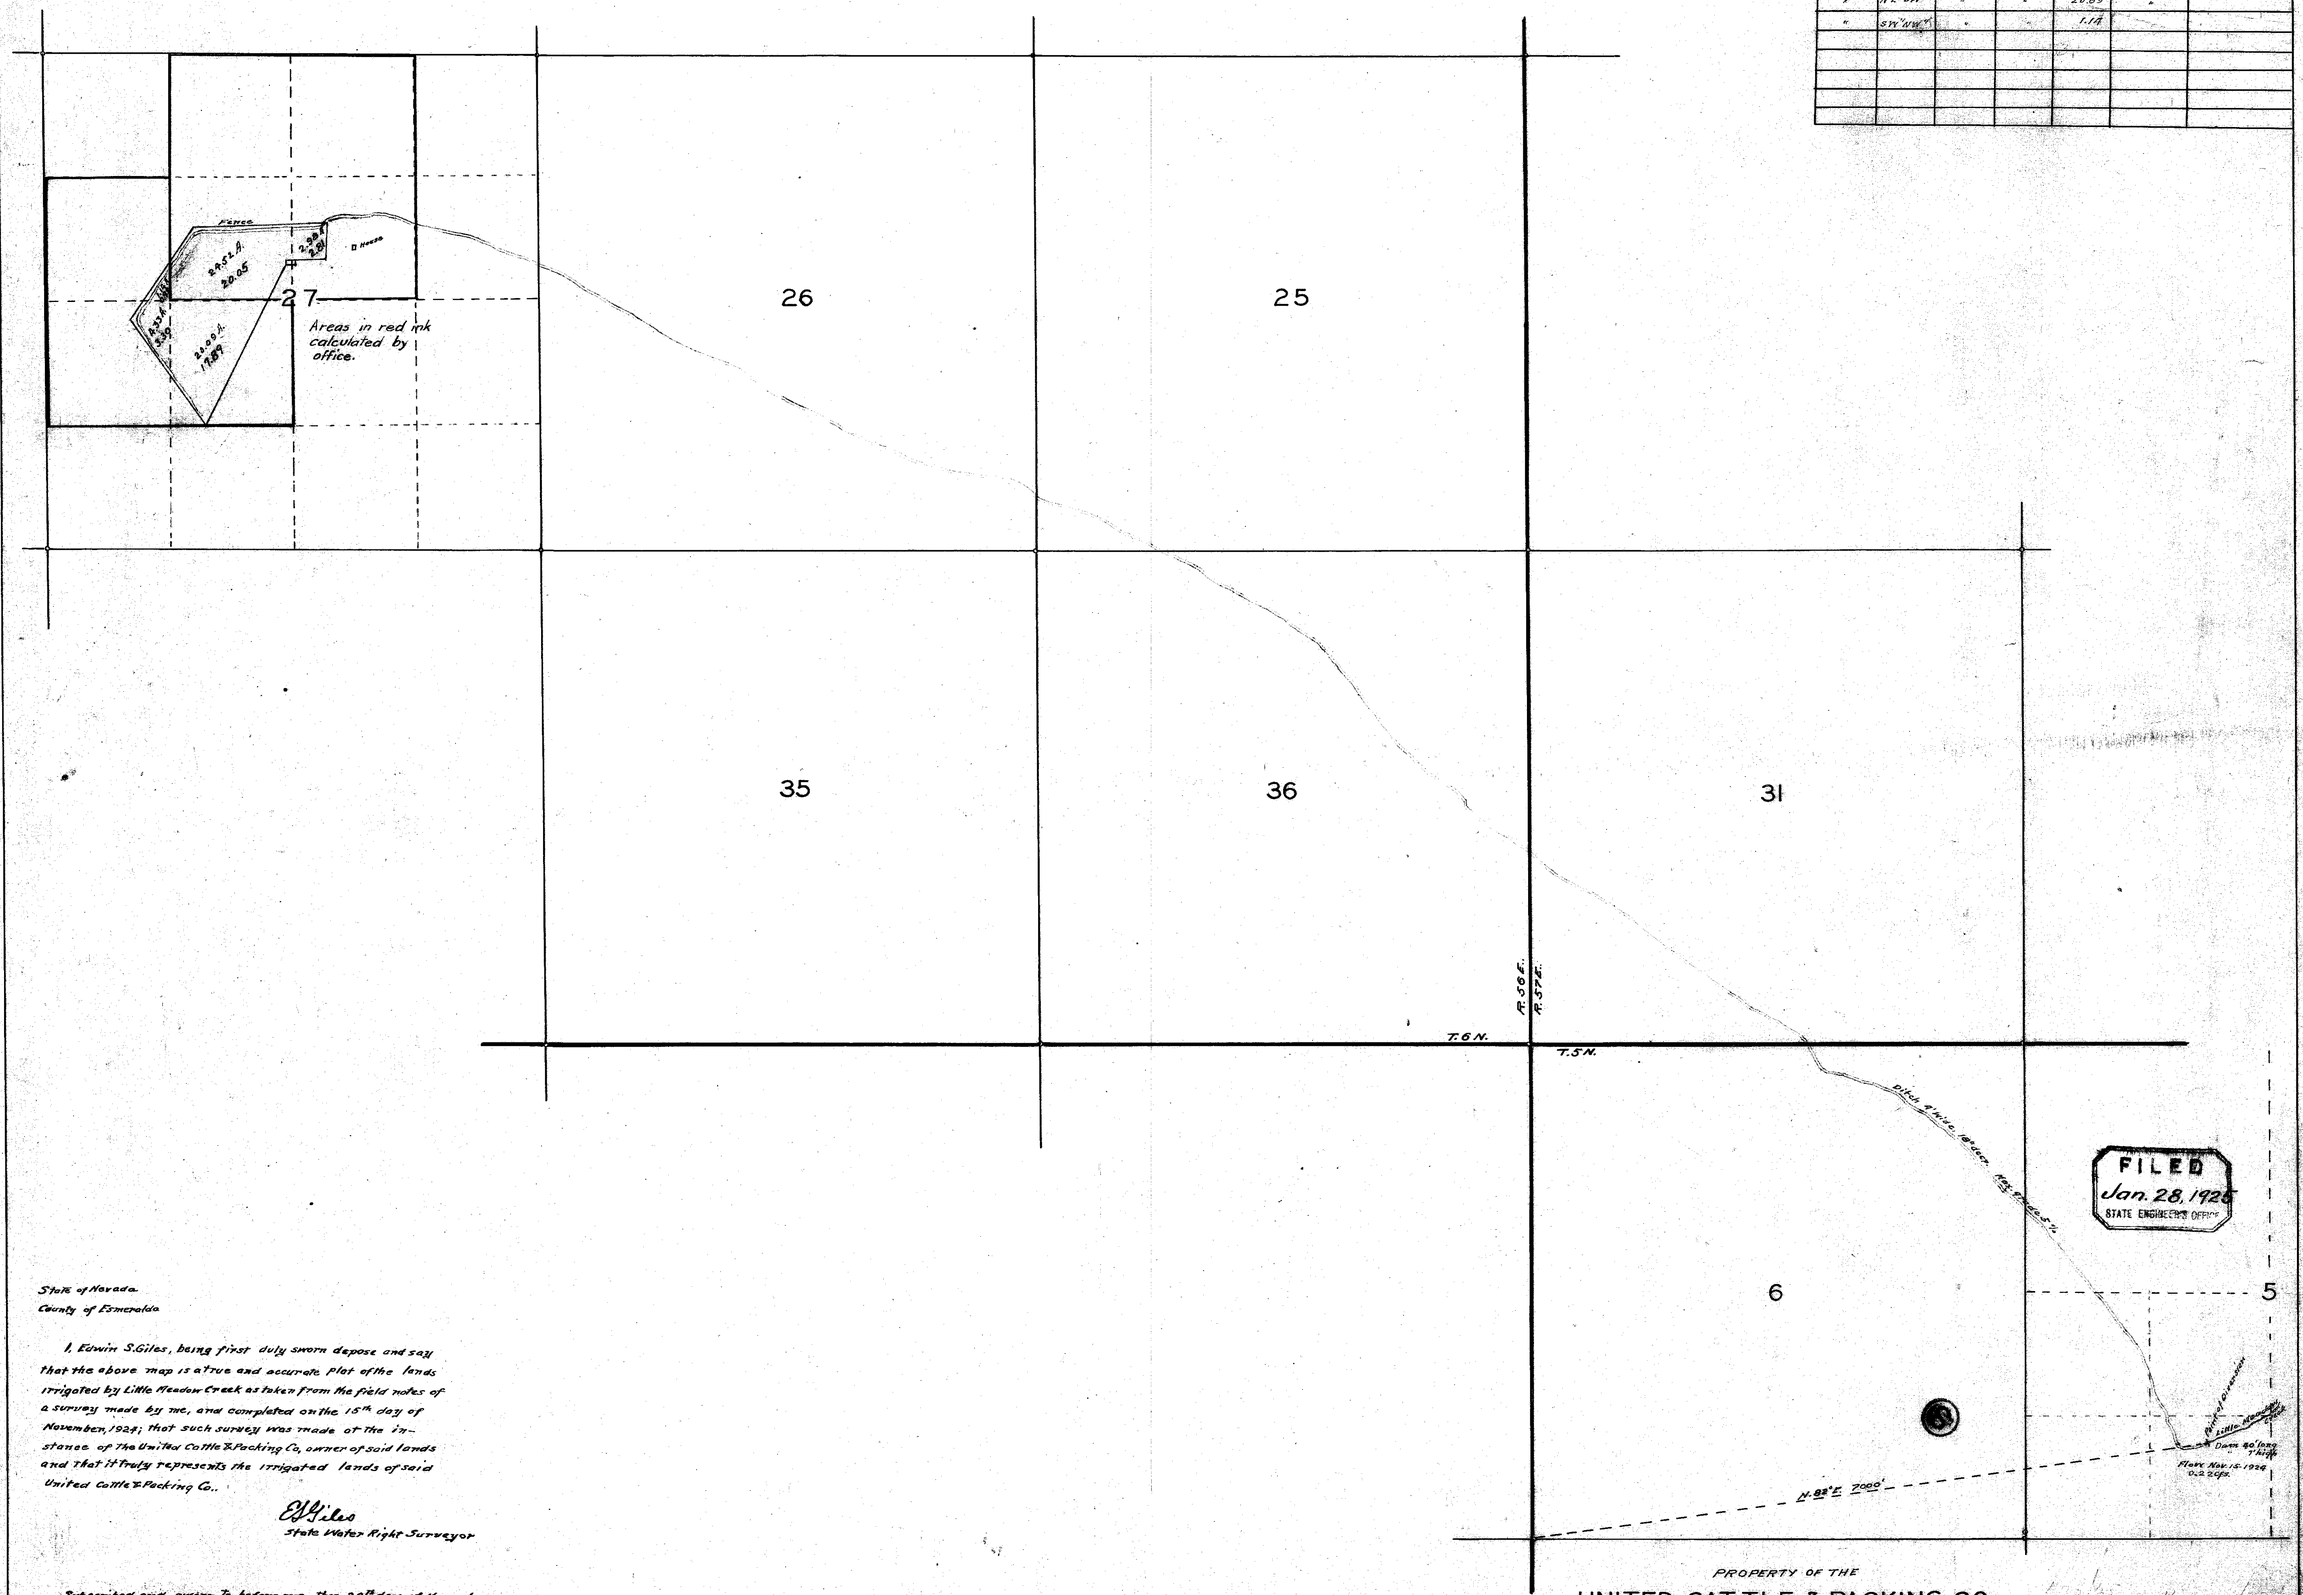

FILED
Jan. 28, 1925
STATE ENGINEER'S OFFICE

State of Nevada
County of Esmeralda

I, Edwin S. Giles, being first duly sworn depose and say that the above map is a true and accurate plat of the lands irrigated by Little Meadow Creek as taken from the field notes of a survey made by me, and completed on the 15th day of November, 1924; that such survey was made at the instance of the United Cattle & Packing Co, owner of said lands and that it truly represents the irrigated lands of said United Cattle & Packing Co..

E S Giles
State Water Right Surveyor

Subscribed and sworn to before me, this 29th day of November, 1924

Arthur E. Barnes
Notary Public in and for Esmeralda County, Nevada.

Certificate No. 1110, Bk. 5 March 13, 1925 for 0.4503 c.f.s. or 135.09 ac. ft.

PROPERTY OF THE
UNITED CATTLE & PACKING CO.
WATER APPLICATION No.
NYE COUNTY - NEVADA.

Scale 800 ft. = 1 inch.

4755