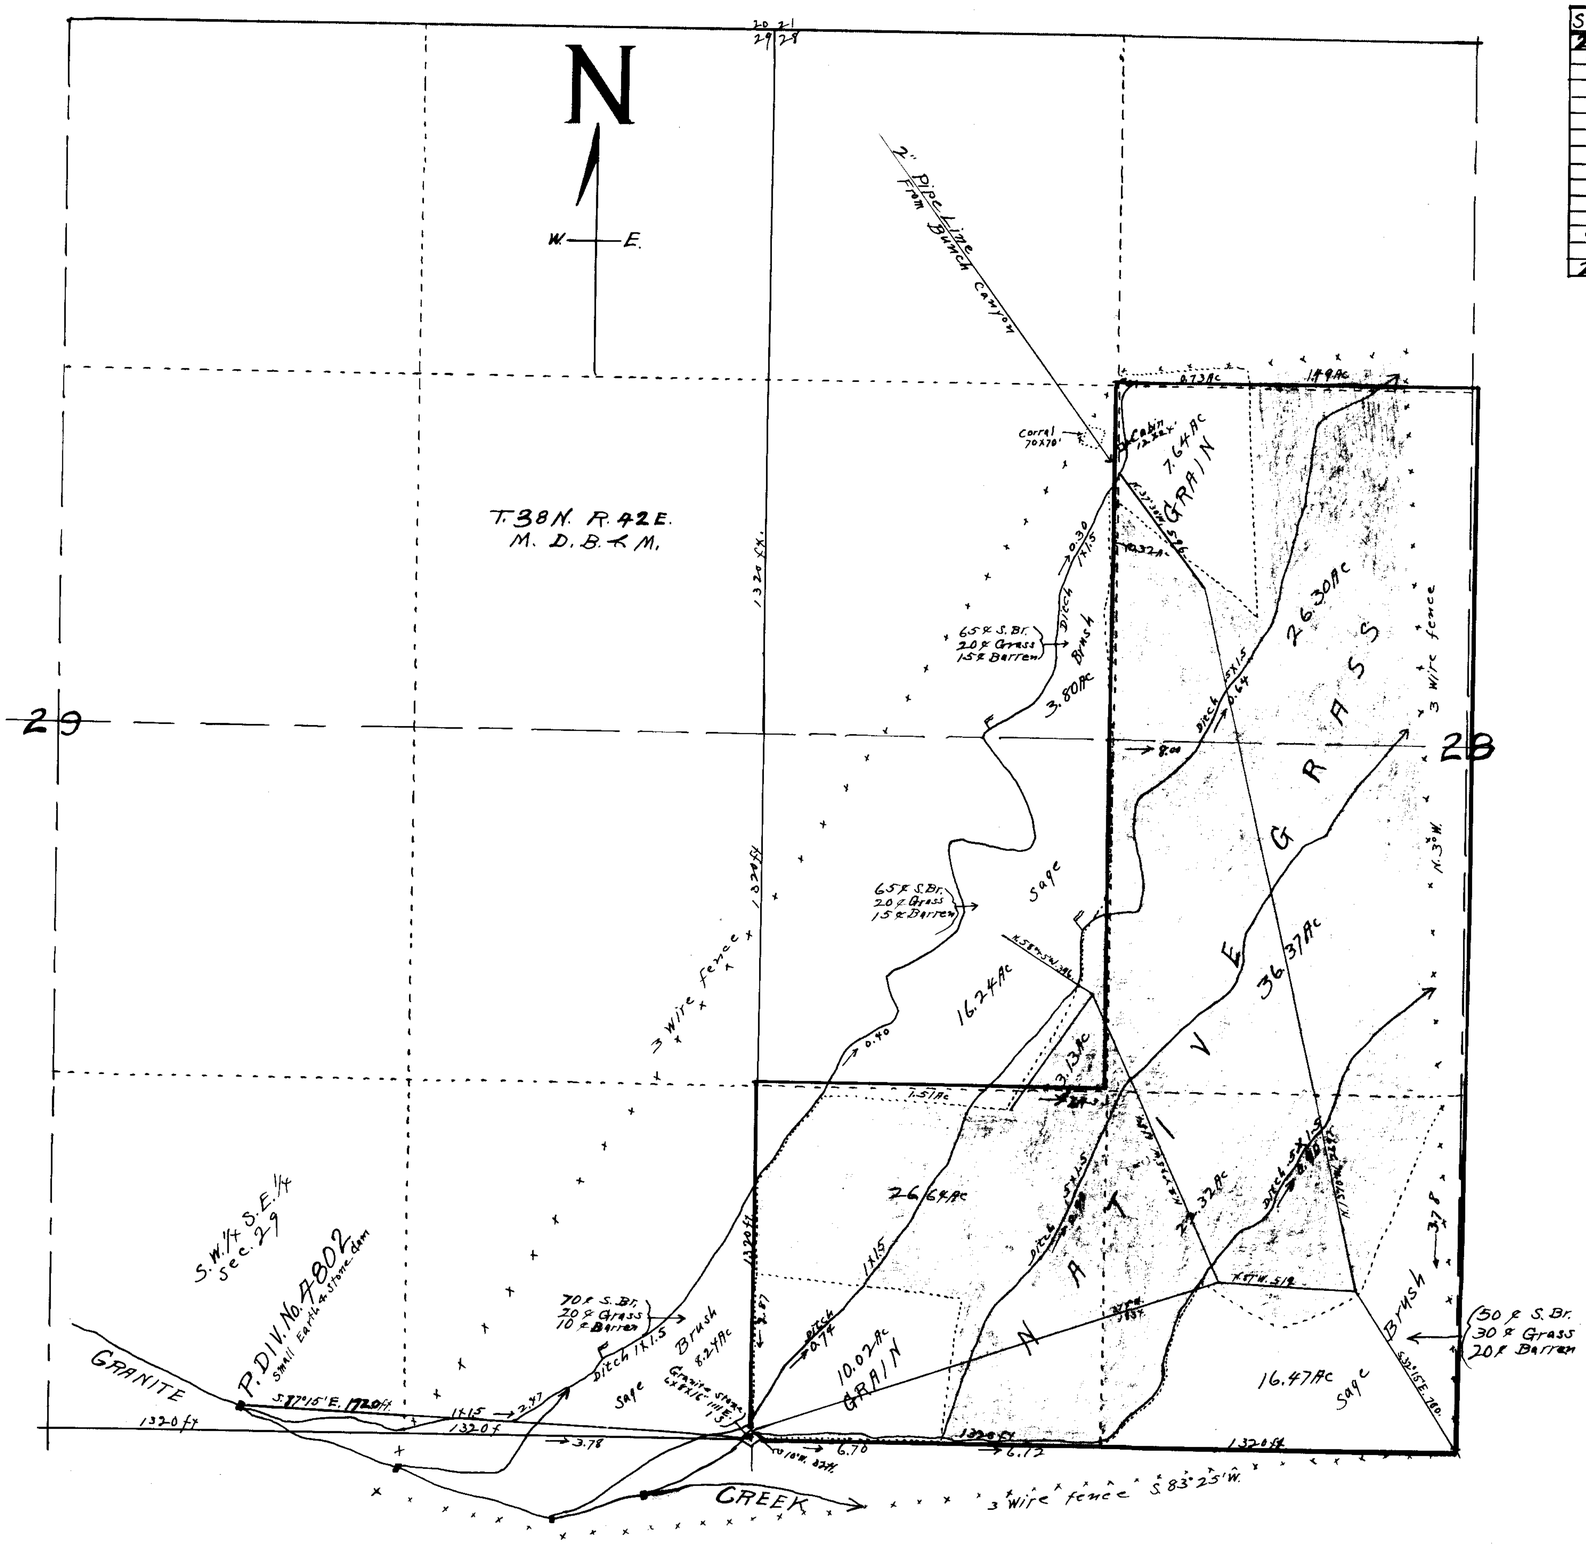

Sec.	Subdivision	T.	R.	Cultivated Acreage	Description of Culture	Date of first Culture
28	SW1/4 SW1/4	38 N.	42 E	10.02	Grain	
"	" "	"	"	26.64	Grass	
"	" "	"	"	1.51	Sage Brush	
"	SE1/4 SW1/4	"	"	22.32	Grass	
"	" "	"	"	16.47	Sage Brush	
"	NW1/4 SW1/4	"	"	16.24	" "	
"	" "	"	"	3.13	Grass	
"	NE1/4 SW1/4	"	"	36.37	"	
"	SW1/4 NW1/4	"	"	0.32	"	
"	" "	"	"	3.80	Sage Brush	
"	SE1/4 NW1/4	"	"	26.30	Grass	
"	" "	"	"	7.64	Grain	
"	NE1/4 NW1/4	"	"	0.73	"	
"	" "	"	"	1.49	Grass	
29	SE1/4 SE1/4	"	"	8.24	Sage Brush	
			Total	181.22		
				46.26	Sage Brush	
				134.96	Cultivated	

STATE OF NEVADA
COUNTY OF LANDER S.S.

I, O. P. Adams, being first duly sworn, depose and say that this map, consisting of one sheet, has been correctly drawn to the designated scale from field notes of a survey made by me between the 16, and 19, days of September 1929; that it truly and correctly represents the location and the extent of the works used to divert water from GRANITE CREEK in Humboldt County, by W. M. Pettit for irrigation purposes, under application No. 4802.

That the point of diversion, the location, size and grades of the diverting channel, location and description of all measuring devices, the location and extent of all lands owned or controlled by the applicant upon which water applied for under application No. 4802 is used, together with the area and kind of culture in each 40-acre subdivision, and the location and names of all other works or streams which are crossed by or connected with said works are fully and correctly designated thereon.

O. P. Adams
STATE WATER Right SURVEYOR

Subscribed and sworn to before me this 21st day of October 1929.

Louis A. Lemaire
Notary Public in and for Lander County, Nevada.

SCALE: 300 ft. TO ONE INCH.

0 1 2 3 5 10 15 00 ft.

MAP TO ACCOMPANY
PROOF OF BENEFICIAL USE
UNDER APPLICATION No. 4802
FOR
IRRIGATION
BY
W. M. PETTIT
FROM
GRANITE CREEK

FILED
November 25, 1929
STATE ENGINEER'S OFFICE

64443 4802