SEC.	Sub Division	Town SHIP	RANGE	Cultivated Acreage	Description of Culture	Date of first Culture
2	Lot 2	34N.	36E.	8.54	Alfalfa	
"	S.W.4 N.E.4	"	"	6.66	"	
"	N.W.4 S.E.4	"	"	1.35	"	

TOTAL-16.55 ACRES

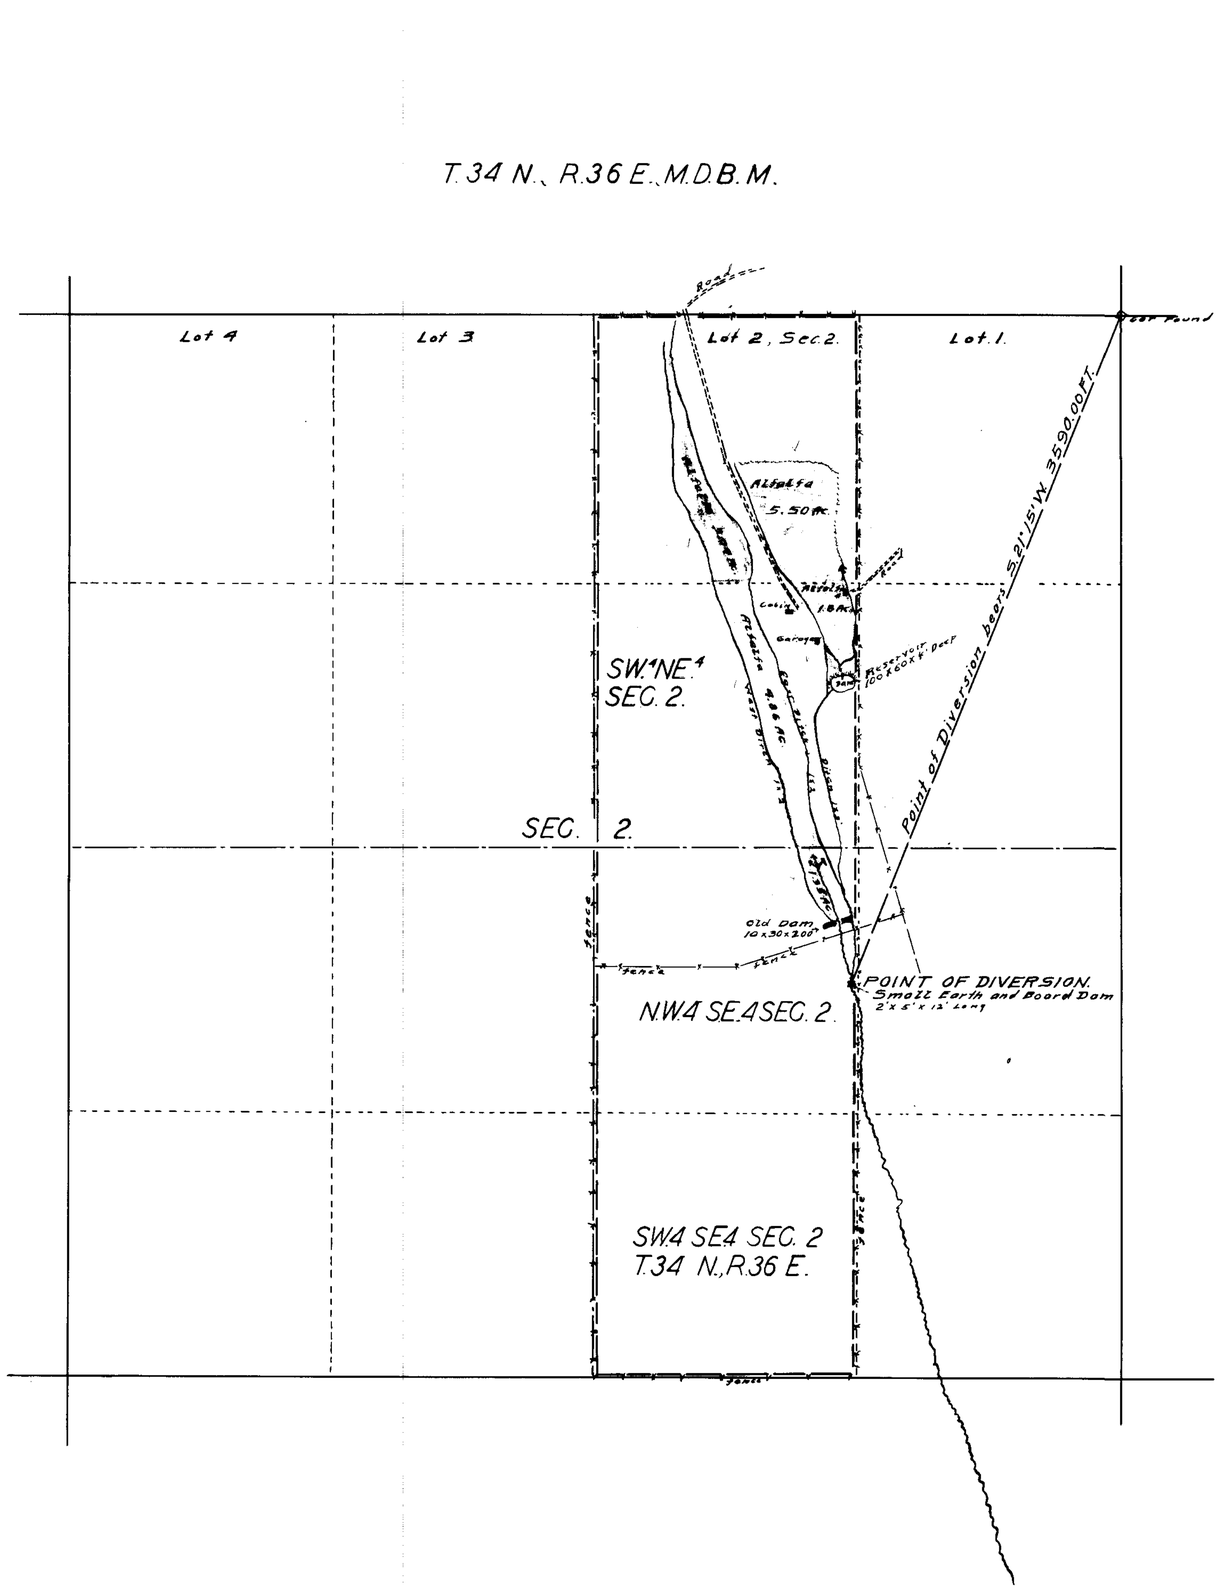

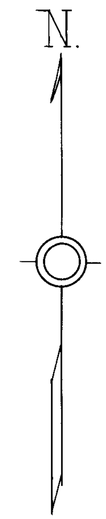

STATE OF NEVADA
County of Humboldt } S.S.

I, F. R. O'Leary, being first duly sworn, depose and say that this map, consisting of one sheet, has been correctly drawn to the designated scale from field notes of a survey, made by me on the 3rd day of December, 1942; that it truly and correctly represents the location and extent of the works used to divert water from Rose Creek, in Pershing County, by Mrs. Lillie Martin for irrigation purposes. That all other works or streams, which are crossed by or connected with said works and the boundary, area and kind of culture, of lands irrigated, are correctly shown and designated thereon.

F. R. O'Leary

STATE WATER RIGHT SURVEYOR.

Subscribed and sworn to before me this 7th day of December, 1942.

[signature]

NOTARY PUBLIC IN AND FOR HUMBOLDT COUNTY, NEVADA.

SCALE 1 IN.= 400 FT.

0 100 200 300 400 1000 2000 FT.

2682 June 29, 1943

Dec. 9, 1942

MAP TO ACCOMPANY
PROOF OF BENEFICIAL USE
UNDER-APPLICATION-NO. 4815
FOR
IRRIGATION
BY
MRS. LILLIE MARTIN
FROM
ROSE CREEK

4815