Section	Sub Division	Twp.	Range	Cultivated acerage	Description of culture	Date of first culture
30	NW¼SW¼		60E.	32.24	Alfalfa	
"	" "		"	3.06	Garden	
"	" "		"	4.70	Grain	
"	SW¼SW¼		"	6.14	Alfalfa	
"	" "		"	2.65	Garden	
"	" "		"	3.58	Grain	
"	NE¼SW¼		"	29.23	Grain	

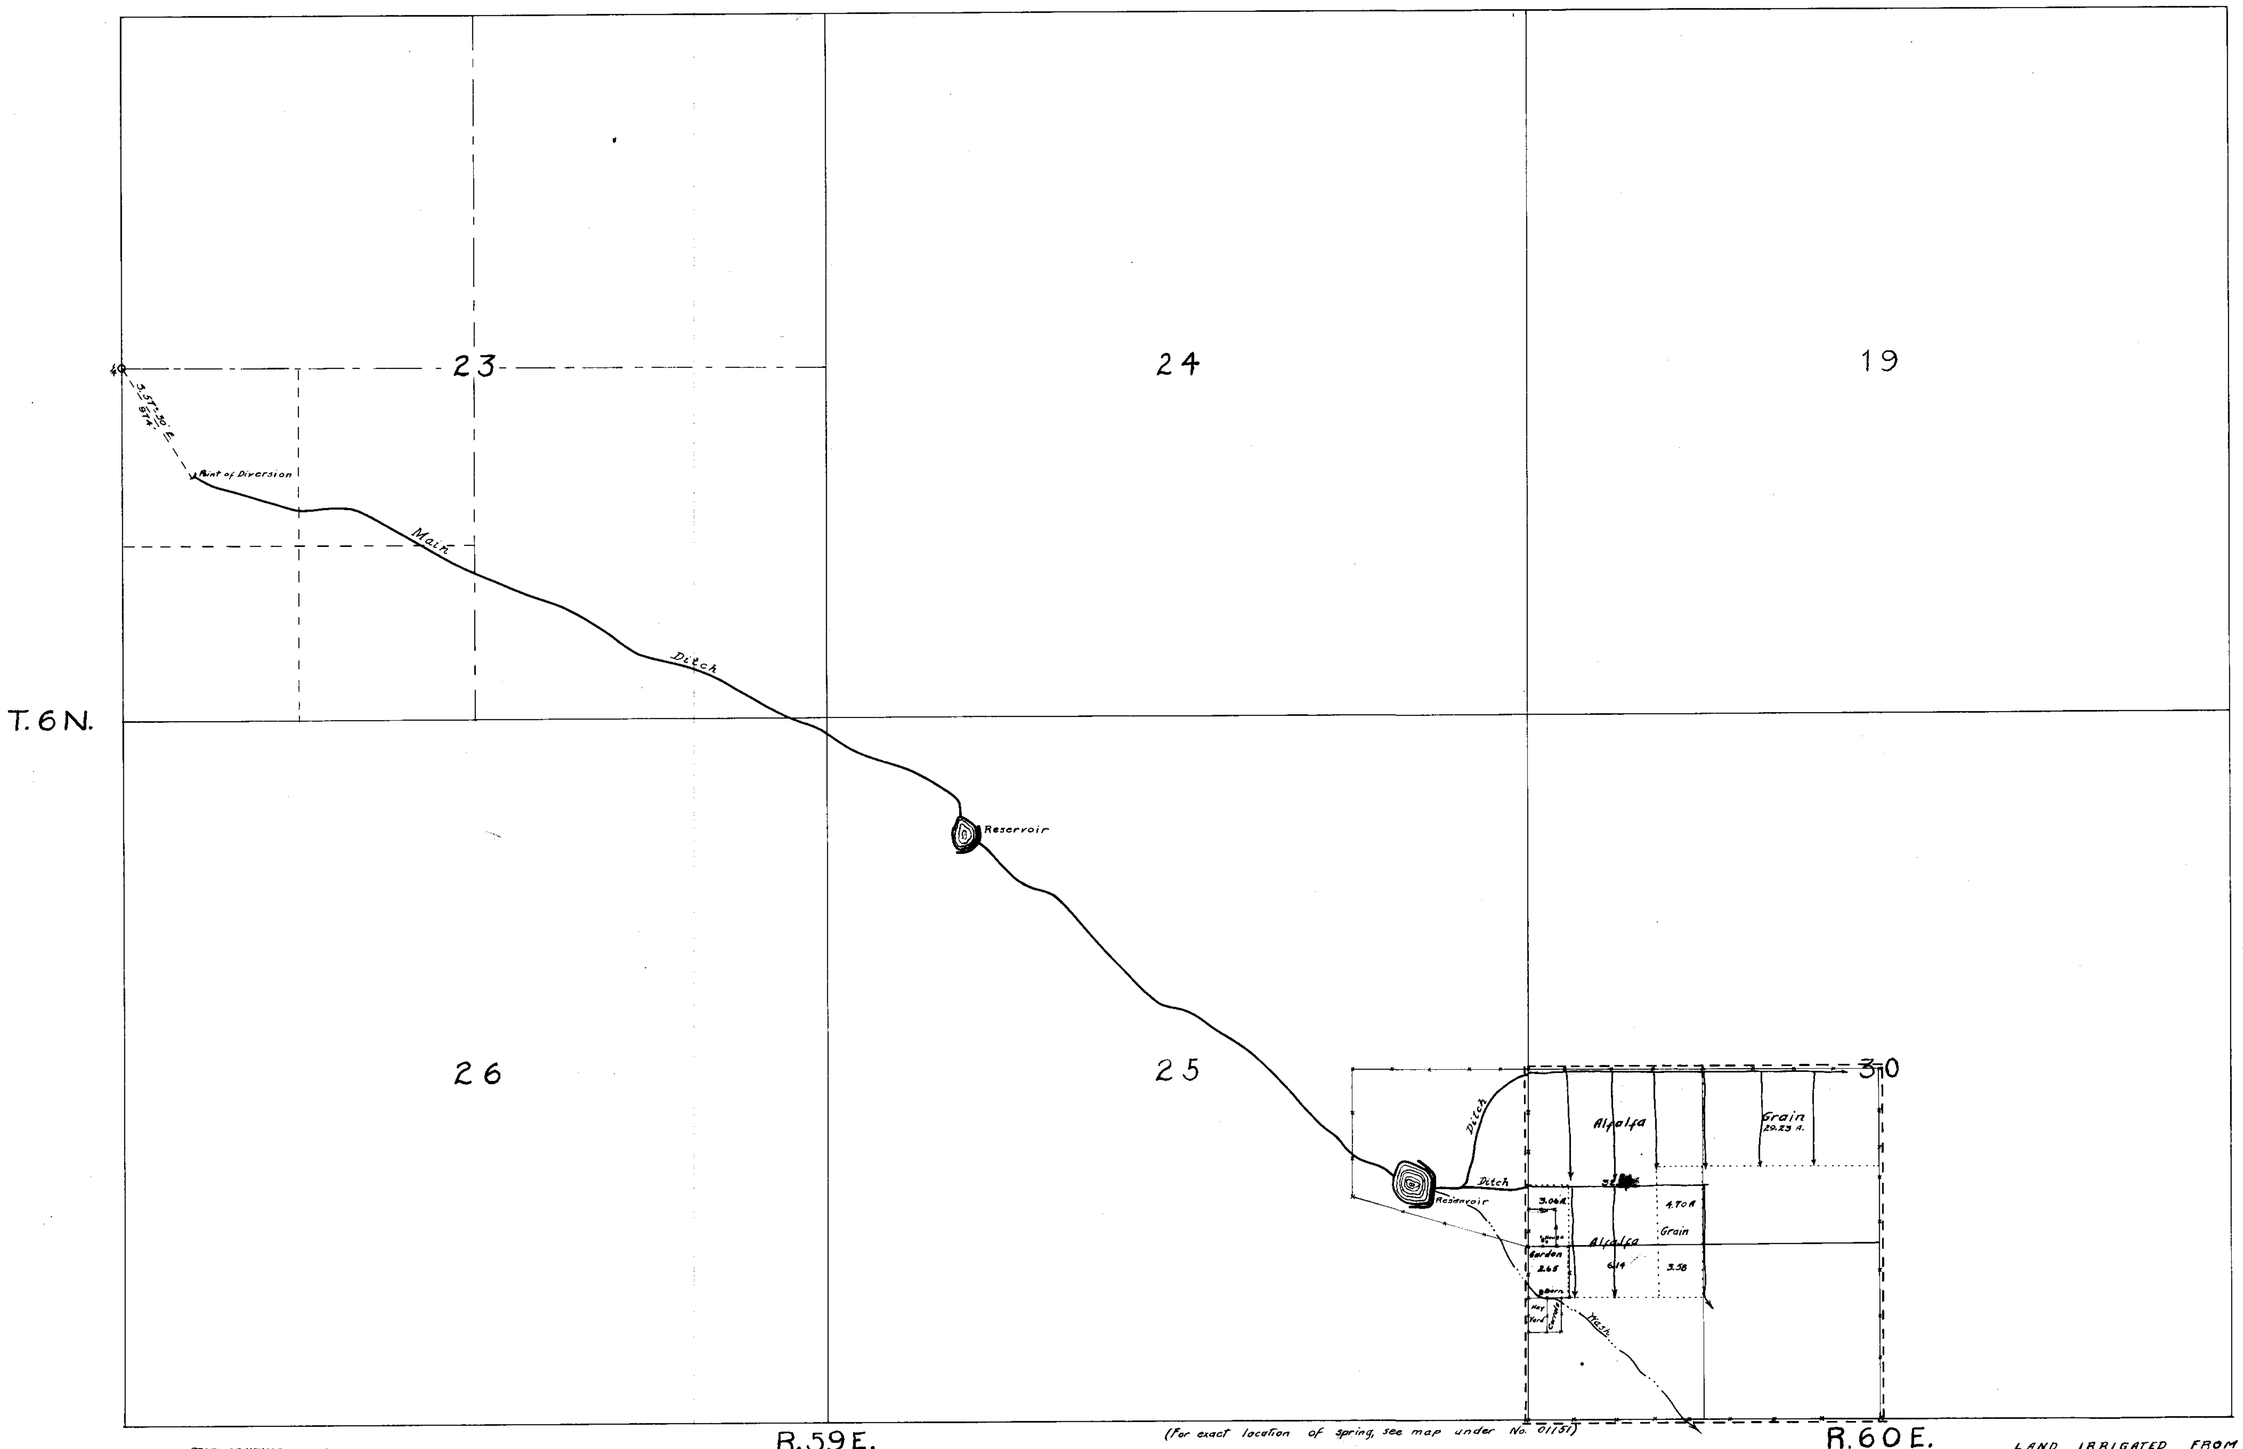

(For exact location of spring, see map under No. 01151)

STATE OF NEVADA, COUNTY OF WHITE PINE } ss.

I, C.R. TOWNSEND, BEING FIRST DULY SWORN, DEPOSE AND SAY THAT THE ABOVE MAP IS A TRUE AND ACCURATE PLAT OF THE LANDS IRRIGATED BY VICTOR B. GARDNER AS TAKEN FROM THE FIELD NOTES OF A SURVEY MADE BY ME, COMPLETED ON THE 4TH. DAY OF JUNE, 1927. THAT THE MAP AND SURVEY WERE MADE AT THE INSTANCE OF VICTOR B. GARDNER, OWNER OF SAID LANDS, AND THAT IT TRULY REPRESENTS THE IRRIGATED LANDS OF SAID VICTOR B. GARDNER.

C. R. Townsend

SUBSCRIBED AND SWORN TO BEFORE ME THIS 30 DAY OF Aug 1927.

J. H. Bigger

NOTARY PUBLIC, IN AND FOR White Pine COUNTY, NEVADA.

LAND IRRIGATED FROM THE

FOREST HOME SPRING

NYE COUNTY, NEVADA

by

VICTOR B. GARDNER

UNDER PROOF OF ~~APPROPRIATION~~ NO. 4818.

SCALE 1" = 600'

C.R. TOWNSEND, SURVEYOR.

—1371— April 18, 1938

FILED Oct. 7, 1927

4818