Section	Sub-division	Township	Range	Cultivated acreage	Description of Culture	Date of first culture

Township 39 North Range 53 East M.D.M.

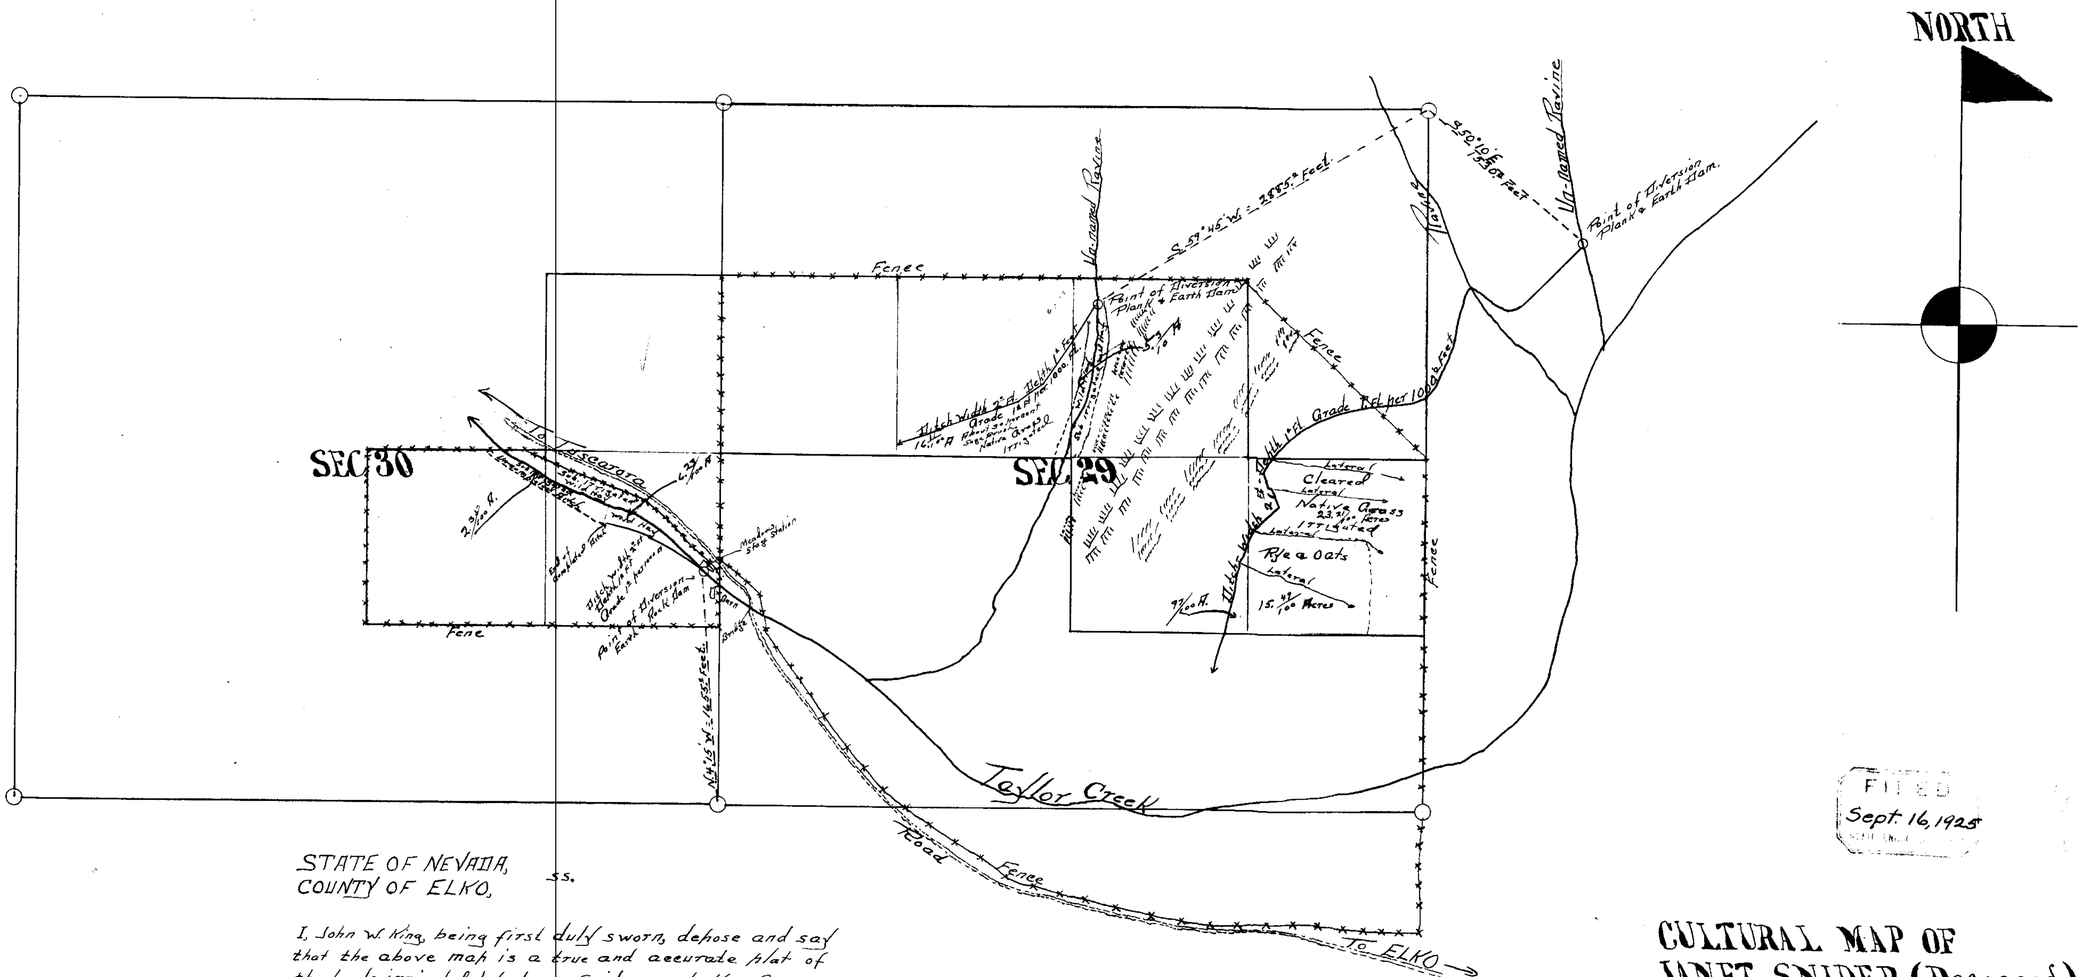

FILED
Sept. 16, 1925

STATE OF NEVADA,
COUNTY OF ELKO, -ss.

I, John W. King, being first duly sworn, depose and say that the above map is a true and accurate plat of the lands irrigated by Jesse Snider, as taken from the field notes of a survey made by me, completed on the 18th day of June 1925.
That the map and survey were made at the instance of Jesse Snider, owner of said lands, and that it truly represents the irrigated lands of said Jesse Snider.

John W. King
State Water Right Surveyor.

Subscribed and sworn to before me, this 4th day of Sept. 1925.

E. P. Carville
Notary Public, in and for County of ELKO, State of Nevada

Under #4838 — 1148, Bk. 5 — Oct. 22, 1925 for 0.2999 c.f.s.

Under #4839 — 1149, Bk. 5 — Oct. 22, 1925 for 0.3967 c.f.s.

CULTURAL MAP OF
JANET SNIDER (Deceased)
SERIAL NOs. 4838-4839
TAYLOR CREEK & UN-NAMED RAVINES
TOWNSHIP 39 NORTH,
RANGE 53 EAST M.D.M.
SCALE 1 INCH = 600 FEET

4838-4839