APPLICATION No 4842.
Map showing a part of the irrigated lands as irrigated on the Pasquale Bros Ranch
Humboldt County
Nevada

Scale 1" = 200 Ft

Surveyed by
R.E. TILDEN:- CEngr

November 1919.

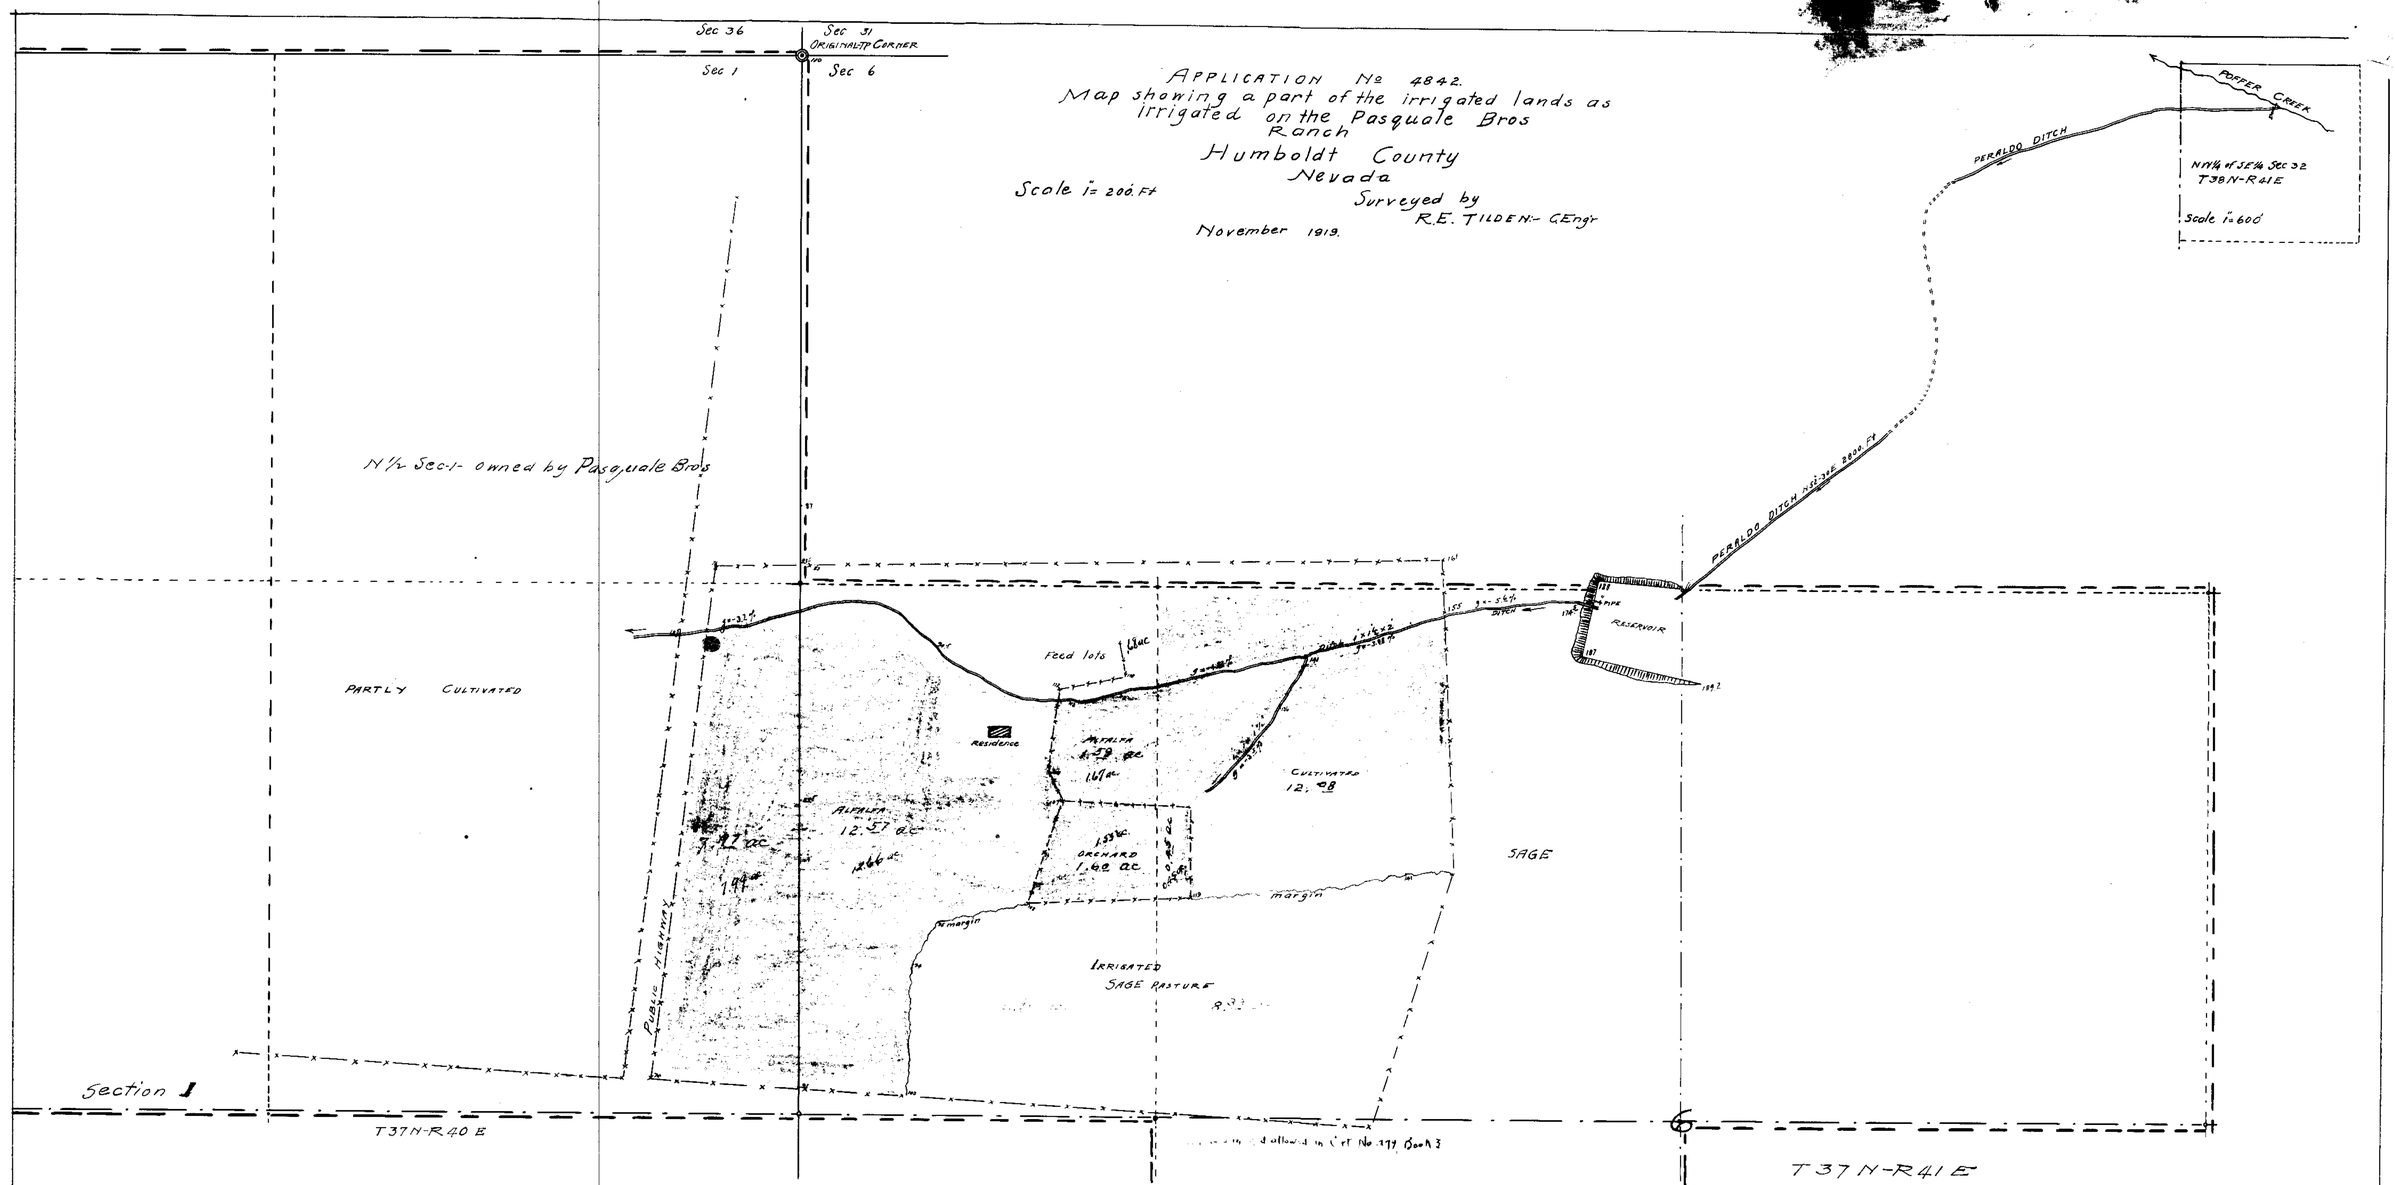

STATE OF NEVADA
COUNTY OF HUMBOLDT } ss

I. R.E. TILDEN, being first duly sworn, depose and say that the above map is a true and accurate plat of the lands irrigated by Virgil & Al. B. Pasquale, as taken from the field notes of a survey made by me and completed on the 13th day of November 1919.
That the map and survey were made at the instance of Virgil Pasquale and Al. B. Pasquale owners of said lands, and that it truly represents the irrigated lands of said owners.

R.E. TILDEN
Surveyor.

Subscribed and sworn to before me this 4th day of December 1919.

[illegible]
Notary Public, in and for
Humboldt County
Nevada.

NOTE.
Fence Lines
Canals or ditches
Ditch but not connected
Boundary Lines

494 DK.3 12-9-19.
for 0.25 c.f.s.

4842