4854

Section	Sub-division	Township	Range	Cultivated Acreage	Desc. of Culture	Date of first Culture
3	SE¼NW¼	13N	70E	31.50	ALFALFA	
3	SW¼NE¼	13N	70E	12.00	"	
3	SE¼NE¼	13N	70E	0.03	"	
3	NE¼SE¼	13N	70E	24.99	"	
2	NW¼SW¼	13N	70E	0.59	"	
				TOTAL	69.11 ACRES	

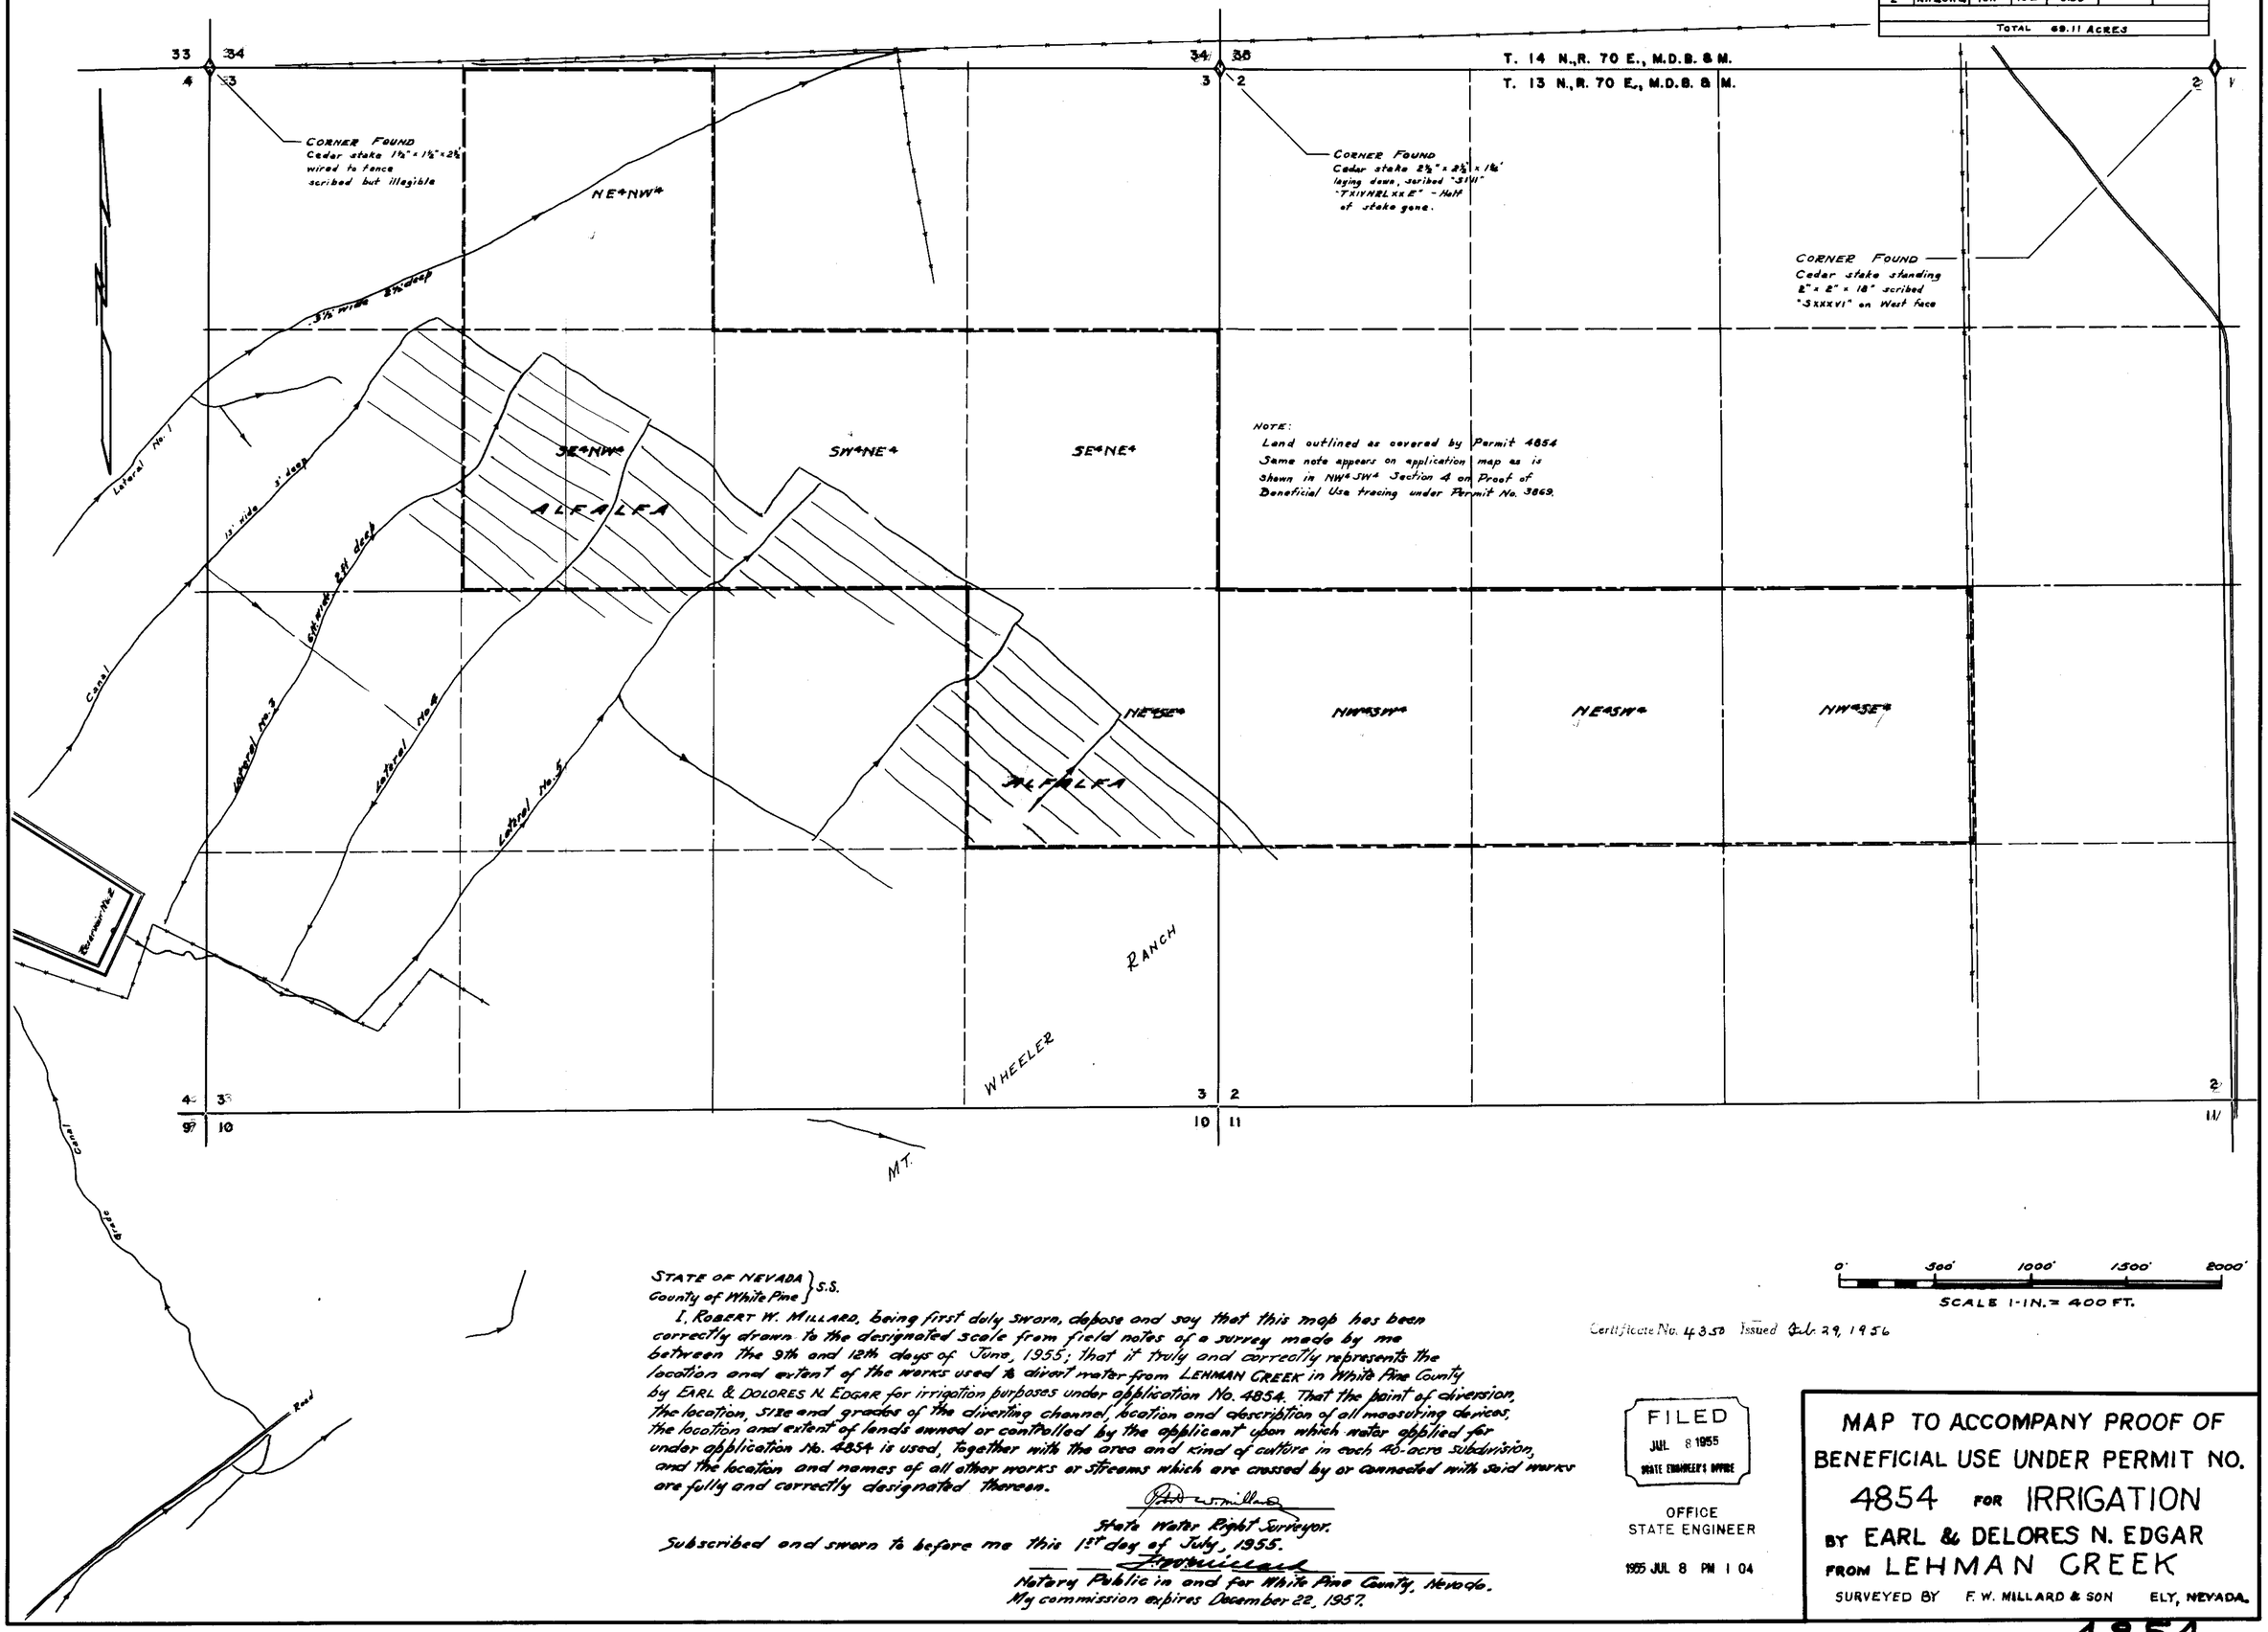

STATE OF NEVADA }
County of White Pine } S.S.

I, ROBERT W. MILLARD, being first duly sworn, depose and say that this map has been correctly drawn to the designated scale from field notes of a survey made by me between the 9th and 12th days of June, 1955; that it truly and correctly represents the location and extent of the works used to divert water from LEHMAN CREEK in White Pine County by EARL & DOLORES N. EDGAR for irrigation purposes under application No. 4854. That the point of diversion, the location, size and grades of the diverting channel, location and description of all measuring devices, the location and extent of lands owned or controlled by the applicant upon which water applied for under application No. 4854 is used, together with the area and kind of culture in each 40-acre subdivision, and the location and names of all other works or streams which are crossed by or connected with said works are fully and correctly designated thereon.

Robert W. Millard
State Water Right Surveyor.

Subscribed and sworn to before me this 1st day of July, 1955.

Notary Public in and for White Pine County, Nevada.
My commission expires December 22, 1957.

0' 500' 1000' 1500' 2000'
SCALE 1-IN. = 400 FT.

Certificate No. 4358 Issued July 29, 1956

FILED
JUL 8 1955
STATE ENGINEER'S OFFICE

OFFICE
STATE ENGINEER

1955 JUL 8 PM 1 04

MAP TO ACCOMPANY PROOF OF BENEFICIAL USE UNDER PERMIT NO. 4854 FOR IRRIGATION BY EARL & DELORES N. EDGAR FROM LEHMAN CREEK

SURVEYED BY F. W. MILLARD & SON ELY, NEVADA.

4854