Section	Subdivision	Town	Range	Cultivated Acreage	Description of Culture	Date of First Culture
4	SE¼SE¼	38N	41E	12.74	Alfalfa	
"	SW¼SE¼	"	"	13.07	"	
"	NW¼SE¼	"	"	18.40	"	
"	NE¼SE¼	"	"	3.79	"	
				~~48.00~~		

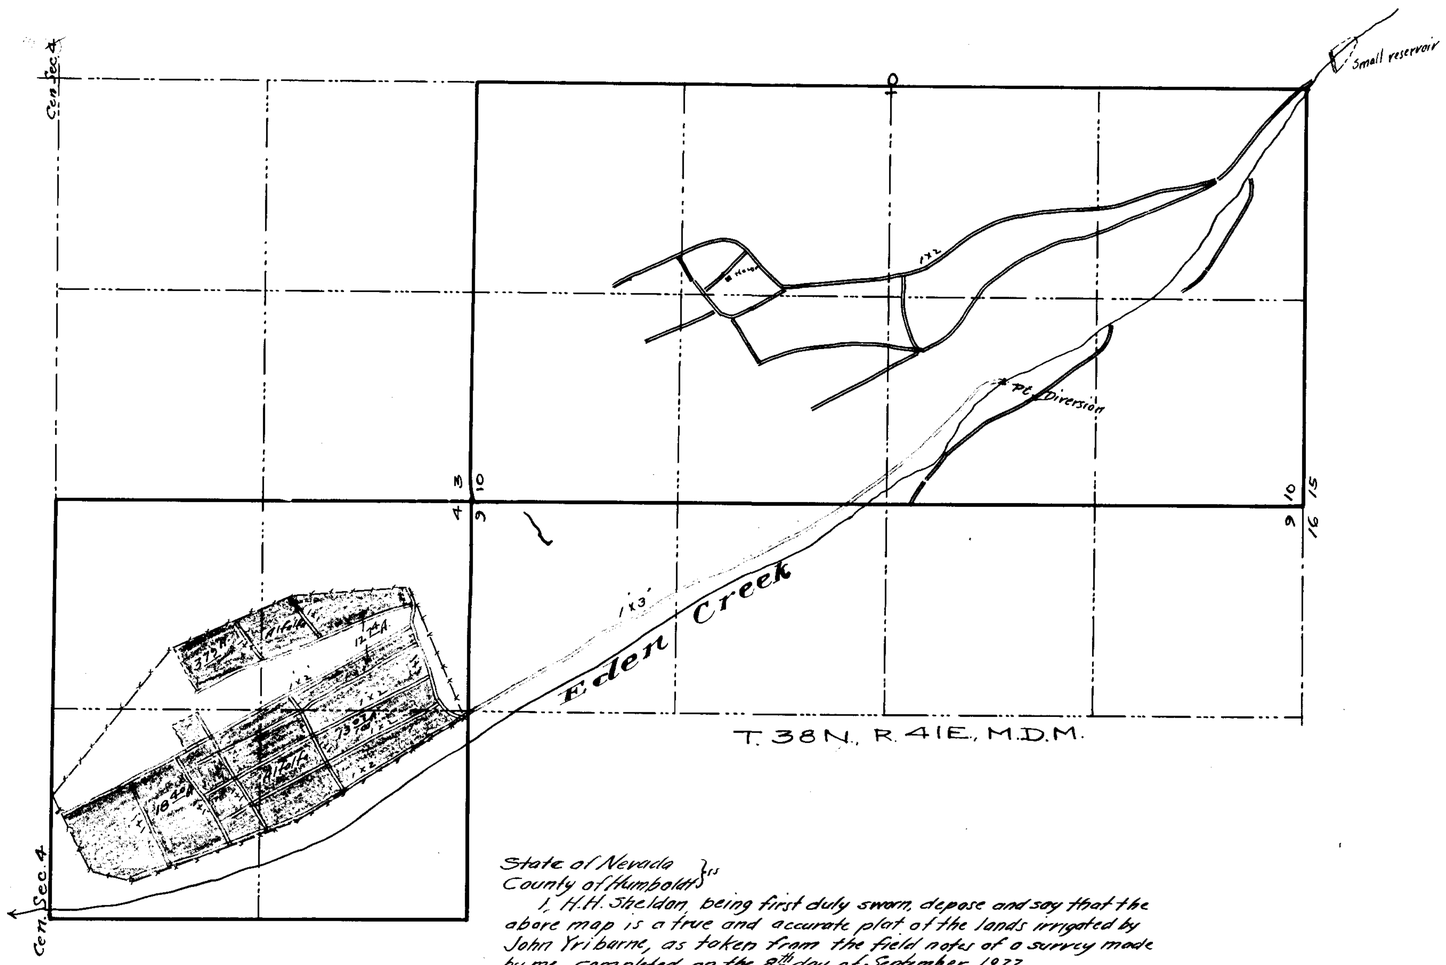

State of Nevada }ss
County of Humboldt }

I, H.H. Sheldon, being first duly sworn, depose and say that the above map is a true and accurate plat of the lands irrigated by John Yribarne, as taken from the field notes of a survey made by me, completed on the 8th day of September, 1922.

That the map and survey were made at the instance of John Yribarne owner of said lands, and that it truly represents the irrigated lands of said John Yribarne.

H.H. Sheldon
State Water Right Surveyor.

Subscribed and sworn to before me, this 28th day of September, 1922

C.R. Mackay
Notary Public, in and for Humboldt County, Nevada.

FILED
Jan. 23, 1923.
STATE ENGINEER'S OFFICE

711
for 0.48 c.f.s.
3/8/23

MAP
OF
PROOF OF BENEFICIAL USE
OF
EDEN CREEK
PERMIT No 4863
JOHN YRIBARNE
HUMBOLDT CO., NEVADA
SEPT 1922 SCALE 1" = 500'

4863