


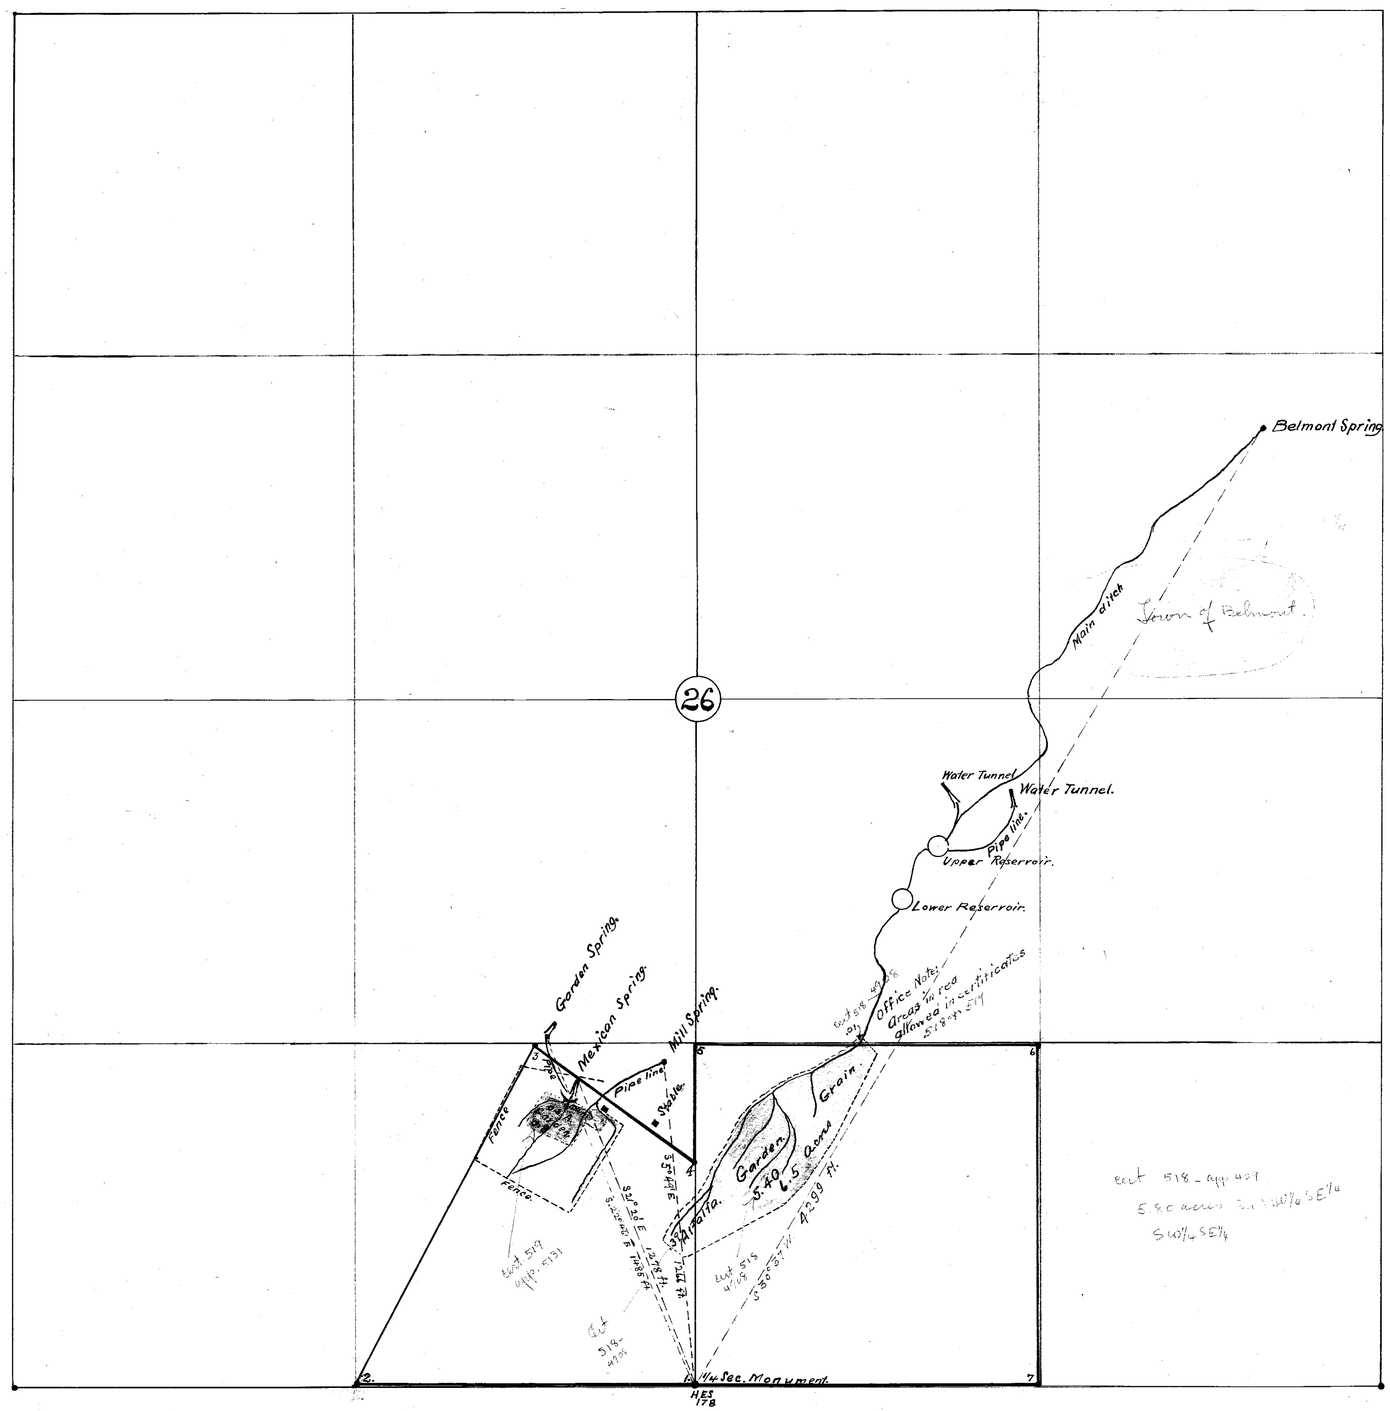


Scale 1 in = 300 ft.

State of Nevada }
County of Nye } ss.

I, L. F. Clar, being first duly sworn, depose and say that the above map is a true and correct plat of the lands irrigated by a ditch, as taken from the field notes of a survey made by me, completed on the 11 th day of June 1919.

That the map and survey were made at the instance of J. H. Cornell, owner of said lands, and that it truly represents the irrigated lands of said J. H. Cornell.

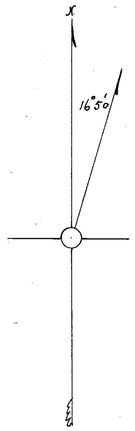L. F. Clar
Surveyor.

Subscribed and sworn to before me,
this 16 day of June 1919.
Charles Tindall Lawrence
Notary Public, in and for Nye County, Nevada.

#4908 519 BK4 3-7-21. 0.058 c.f.s.

#5131 519 BK4 3-7-21. for 0.008 c.f.s.

6/18/19

Proof of Application
J. H. Cornell.
Nos. 4908 and 5131.

Waters of Belmont, Mexican, Garden and Mill Springs.

Section 26, T. 9 N., R. 45 E. M. D. B & M.

Nye County Nevada.

45115 45114 4908 and 5131