Section	Sub-division	Township	Range	Cultivated Acreage	Description of Culture	Date of first Culture
23	NW¼-SW¼	1 North	49 E. M.D.B.	1.41 Acres	Corn	
"	" "	"	" "	.60 "	Alfalfa	
22	NE¼-SE¼	"	" "	5.81 "	"	
"	" "	"	" "	.77 "	Corn	
"	" "	"	" "	6.12 "	Truck	
"	SE¼-SE¼	"	" "	4.37 "	Cultivated	
"	" "	"	" "	1.49 "	Alfalfa	
"	SW¼-SE¼	"	" "	2.05 "	" "	
"	SE¼-SE¼	"	" "	1.48	Truck	
"	NE¼-SE¼	"	" "	.12	Cultivated	
23	NW¼-SW¼	"	" "	8.57	Meadow	
27	NW¼-NE¼	"	" "	.76	Alfalfa	

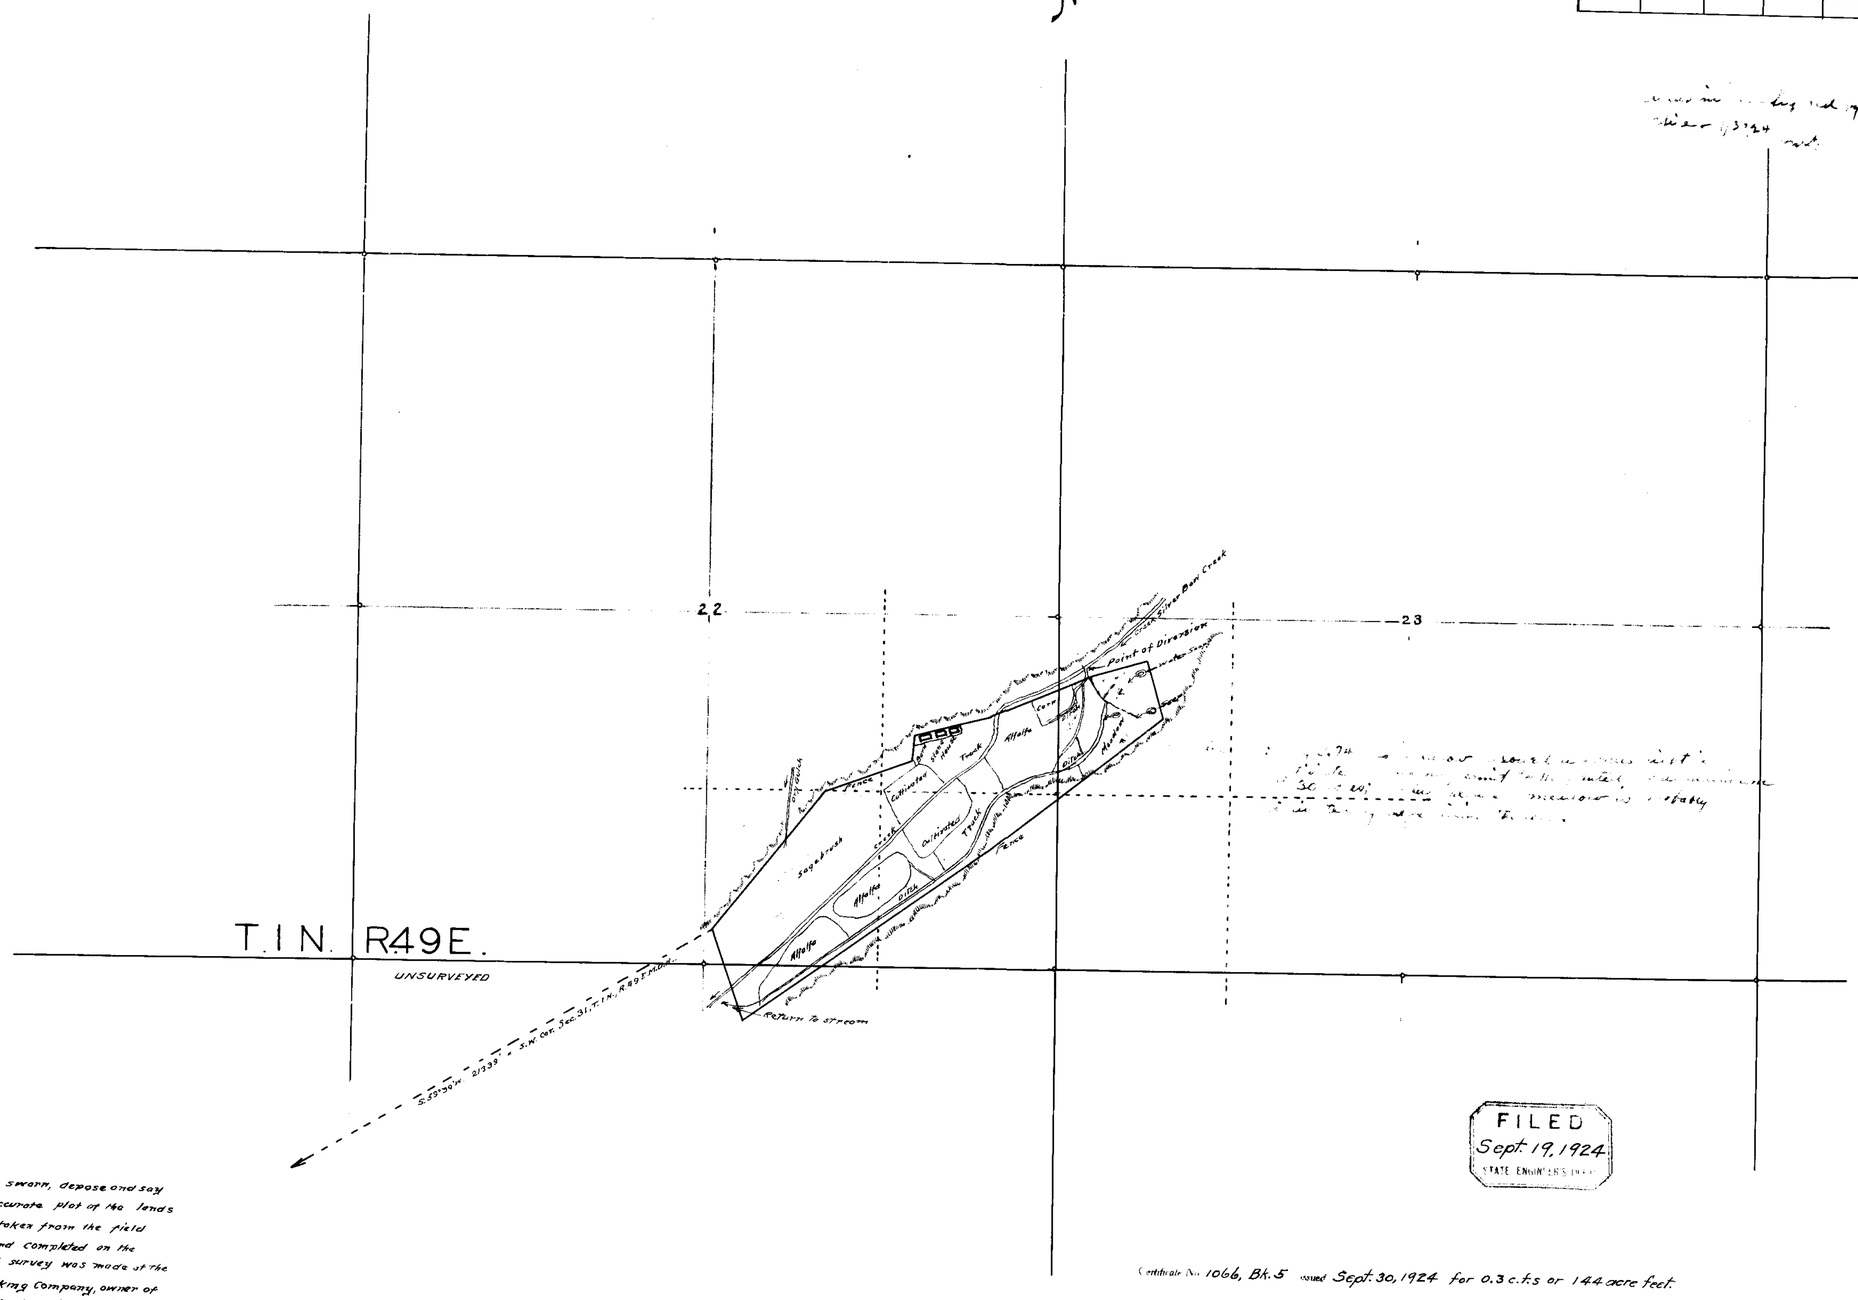

State of Nevada }
County of Esmeralda } ss.

I, Edwin S. Giles, being first duly sworn, depose and say that the above map is a true and accurate plot of the lands irrigated by unnamed springs, as taken from the field notes of a survey made by me, and completed on the 18th day of November, 1921, that such survey was made at the instance of the United Cattle & Packing Company, owner of said land, and that it truly represents the irrigated lands of said United Cattle & Packing Company.

Edwin S. Giles
State Water Right Surveyor

Subscribed and Sworn to before me, this 26th day of March, 1924

Notary Public in and for Esmeralda County, Nevada.

FILED
Sept. 19, 1924
STATE ENGINEER'S OFFICE

Certificate No. 1066, Bk. 5 issued Sept. 30, 1924 for 0.3 c.f.s or 144 acre feet.

PROPERTY OF THE
UNITED CATTLE & PACKING COMPANY
SILVER BOW CANYON. SERIAL No. 4910
NYE COUNTY, NEVADA
Scale 600 ft = 1 inch

4910