Section	Sub Division	Township	Range	Cultivated acreage	Description of culture	Date of first culture
20	N.W. ¼ of N.E. ¼	7 S.	67 E.	1.89	Alfalfa and Garden culture and Cotton	
20	S.W. ¼ of N.E. ¼	7 S.	67 E.	2.47	Alfalfa and Corn and Garden culture	
20	S.E. ¼ of N.E. ¼	7 S.	67 E.	2.97	Alfalfa and Corn and Barley.	
20	N.E. ¼ of S.E. ¼	7 S.	67 E.			

Area irrigated by year — allowed in Water Right

2.06
3.05
3.25
8.36 — Total

Scale:- 1" = 600'

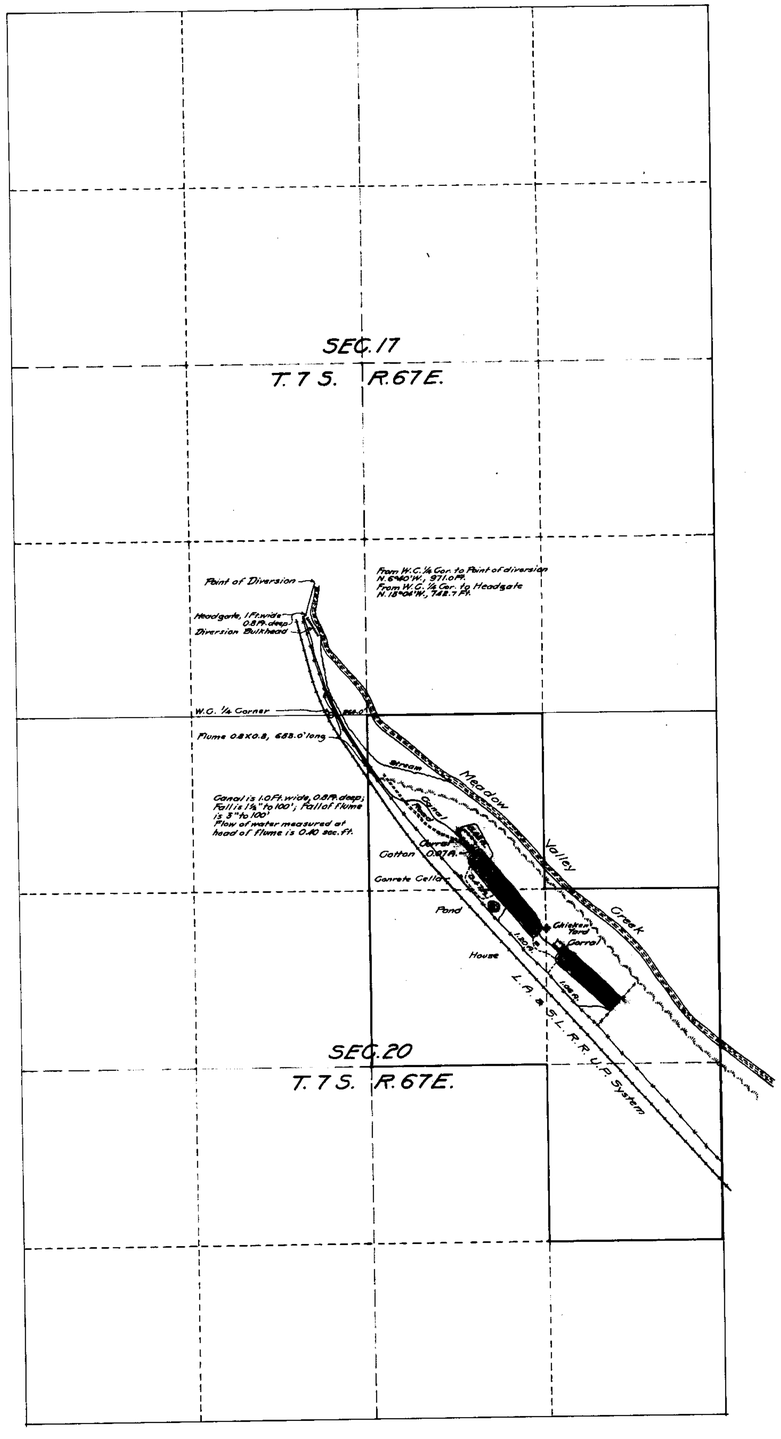

State of Nevada } S.S.
County of Clark }

I, Fred W. Rodolf, being first duly sworn, depose and say that the above map is a true and accurate plat of the lands irrigated by H. J. Schlarman, as taken from the field notes of a survey made by me, completed on the 18th. day of Nov., 1921.
That the map and survey were made at the instance of H. J. Schlarman owner of said lands, and that it truly represents the irrigated lands of said H. J. Schlarman.

Fred W. Rodolf
State Water Rights Surveyor

Subscribed and sworn to before me, this 23 day of ~~November~~ 1921

Leo S. James

Notary Public, in and for Clark County, Nevada.
My commision expires August 22, 1922

FILED
Nov. 25 1922
STATE ENGINEER'S OFFICE

CULTURAL MAP
TO ACCOMPANY THE PROOF OF APPROPRIATION
OF
H. J. SCHLARMAN
FOR WATER APPROPRIATED FROM
MEADOW VALLEY CREEK
SHOWING PORTIONS
OF SEC'S 17 AND 20, T. 7 S. R. 67 E. M.D.B. & M.
LINCOLN COUNTY, NEVADA
SURVEYED NOV. 18. 1921.
FRED W. RODOLF STATE WATER RIGHTS SURVEYOR

APPLICATION NO. 4974

Certificate No. 631 BK 4 Issued 3-31-22.
for 0.0836 c.f.s.

4974