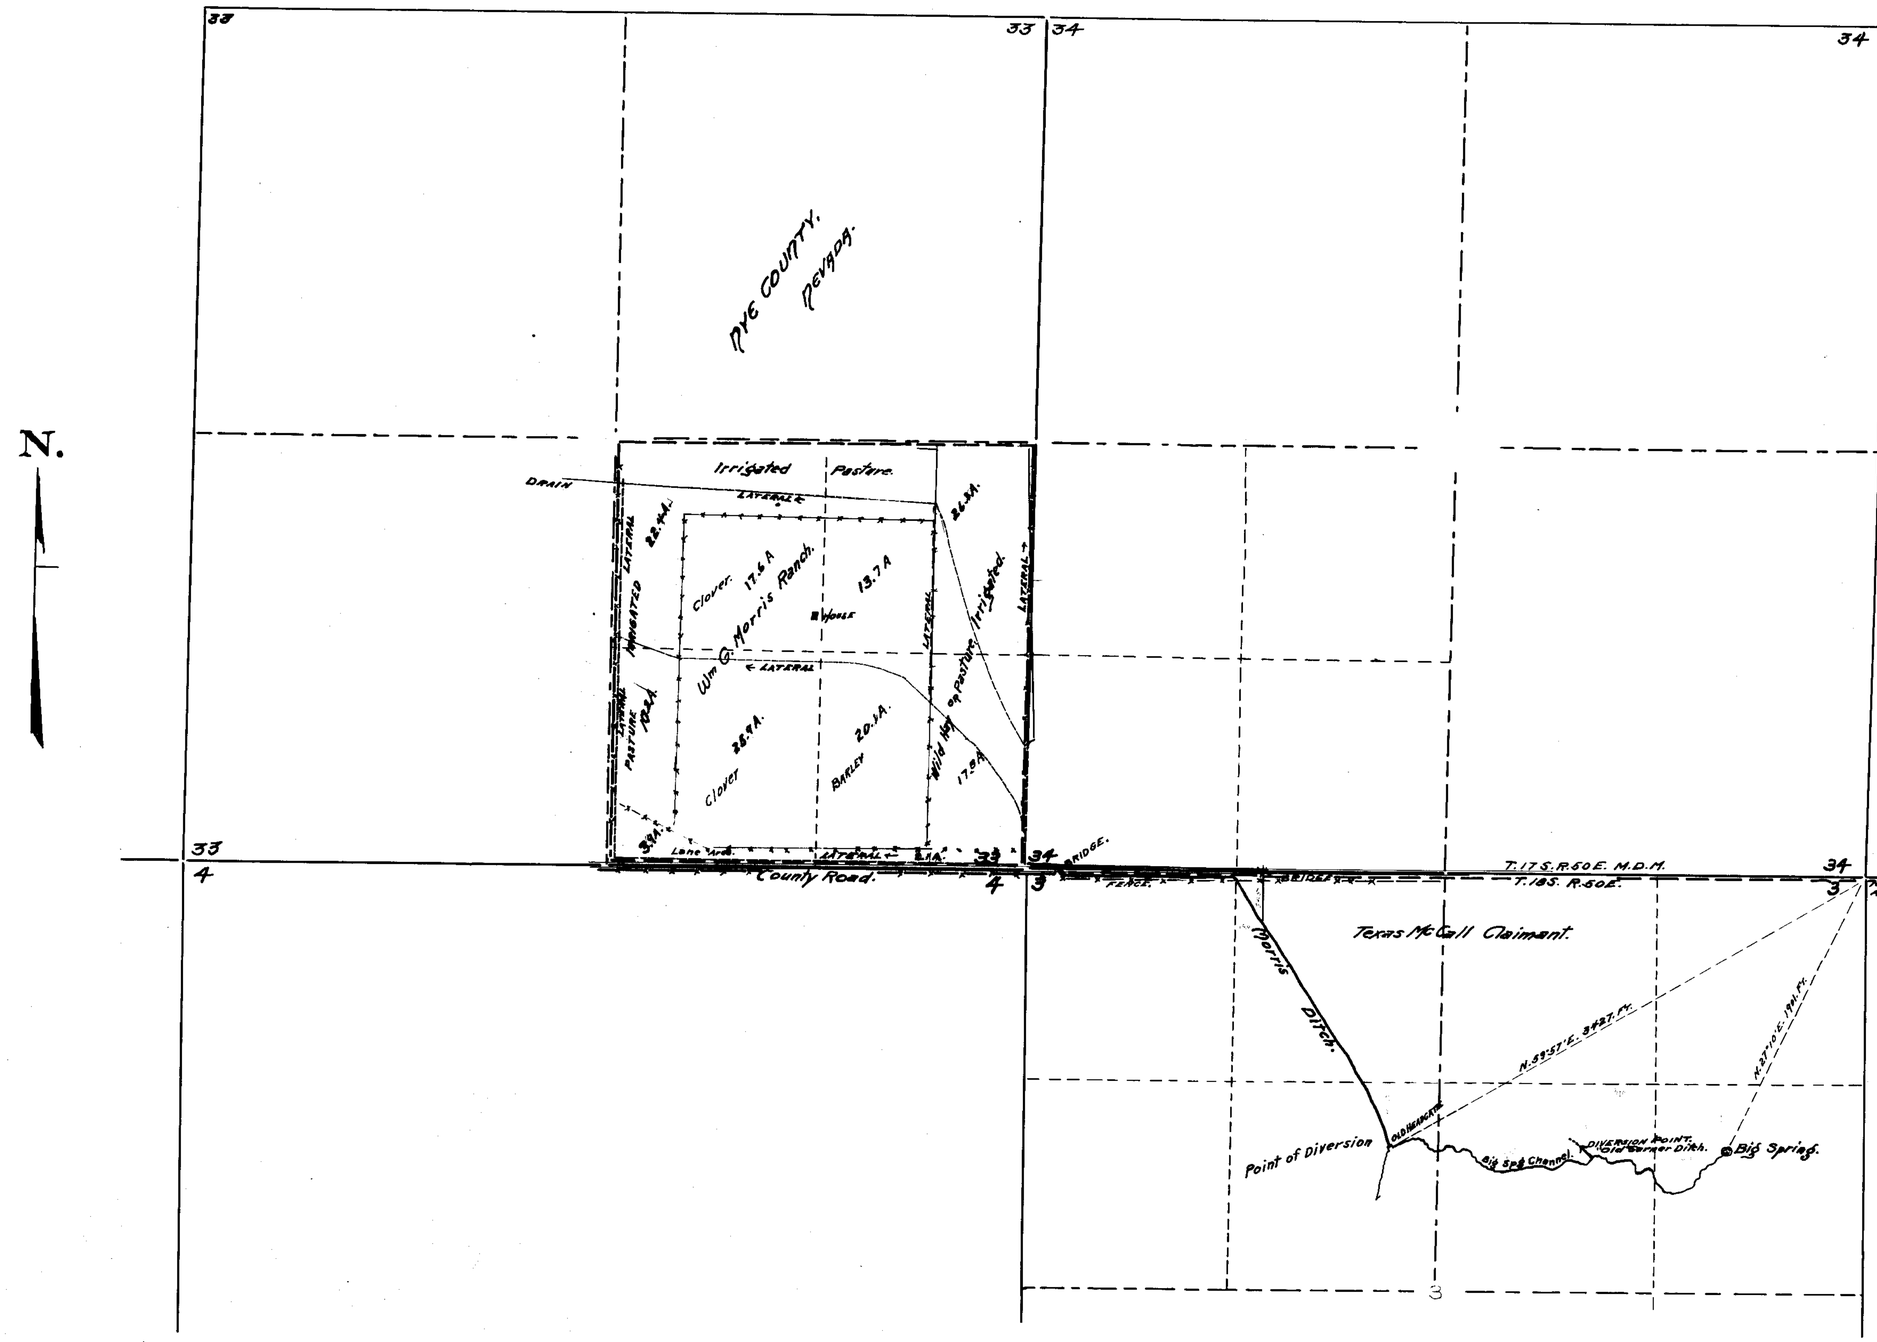

Sec.	Subdivision	Tp.	Range	Cultivable Acreage	Description of Crops	Date of First Culture
33	NW¼ SE¼	17 S	50 E. MDM	17.6	Clover	
	NE¼ SE¼			13.7	"	
	SW¼ SE¼			26.9	"	
	SE¼ SE¼			20.1	Barley	
	NW¼ SE¼			22.4	Wild Hay + Pasture	
	NE¼ SE¼			26.3	do.	
	SW¼ SE¼			10.2	do.	
	SE¼ SE¼			17.8	do.	
33	SE¼	17 S.	50 E.	154.		

CROSS SEC. MAIN DIVERSION CHAN.

GRADE 3 FT. PER 1000 FT.

MEANDER TRAVERSE NOTES.
MORRIS DITCH.

FROM	TO	COURSE	DIST. FT.
BIG SPRING TO N.E. COR. SEC. 3 T. 18 S. R. 50 E. M.D.M.		N. 27°10' E.	1901. FT.

Flowing by Natural Channel Westward to a point, at or about, whence the N.E. Cor. Sec. 3 T. 18 S. R. 50 E. bears N. 59°57' E. 3427. FT. (The point of diversion)
Running thence by ditch from
Head N. 20°58' W. 288. FT. Thence N. 25°35' W 162. ft. Thence N. 32°20' W. 258. ft.
Thence N. 32°24' W. 1305. ft. Thence West 1098. ft. Thence N. 26°1' W. 35. ft.
Center of road And Culvert
Same Course 70. ft. Thence N. 89°40' W. 181. ft. ENTER LAND of Wm G. Morris
37. ft. Northerly from S.E. Cor. Sec. 33 T. 17 S. R. 50 E. M.D.M.
Thence by laterals, Northerly and Westerly as indicated on map.

SCALE 1 IN. = 500. FT.
0 5,00 ft. 10,00 ft. 15,00 ft. 20,00 ft. 25,00 ft.

STATE OF NEVADA,
County of Nye.

I, Charles G. Walker, being first duly sworn, depose and say that this map has been correctly drawn to the designated scale from fieldnotes of a survey made by me between Feb. 8, and the 21st day of March 1944 that it truly and correctly represents the location and extent of the works used to divert water from Big Spring in Nye County, Nev. by William Gideon Morris for Irrigation, Stockwatering and Domestic purposes under application No. 4985. That the point of diversion location size and grade of diverting channel, location and description of all devices, the location and extent of lands owned or controlled by the applicant upon which water applied for under application No. 4985 is used, together with the area and kind of culture in each 40 acre subdivision and the location of all works or streams which are crossed by or connected with said works are fully and correctly designated thereon

Charles G. Walker
State Water Right Surveyor.

Subscribed and sworn to before me this 20 day of March, 1944.

Dorothy M. Andre
NOTARY PUBLIC [illegible] COUNTY, NEVADA

MAP TO ACCOMPANY
PROOF OF BENEFICIAL USE
UNDER APPLICATION NO. 4985
FOR IRRIGATION STOCKWATERING AND DOMESTIC PURPOSES,
BY
WILLIAM GIDEON MORRIS
FROM
BIG SPRING.

4985