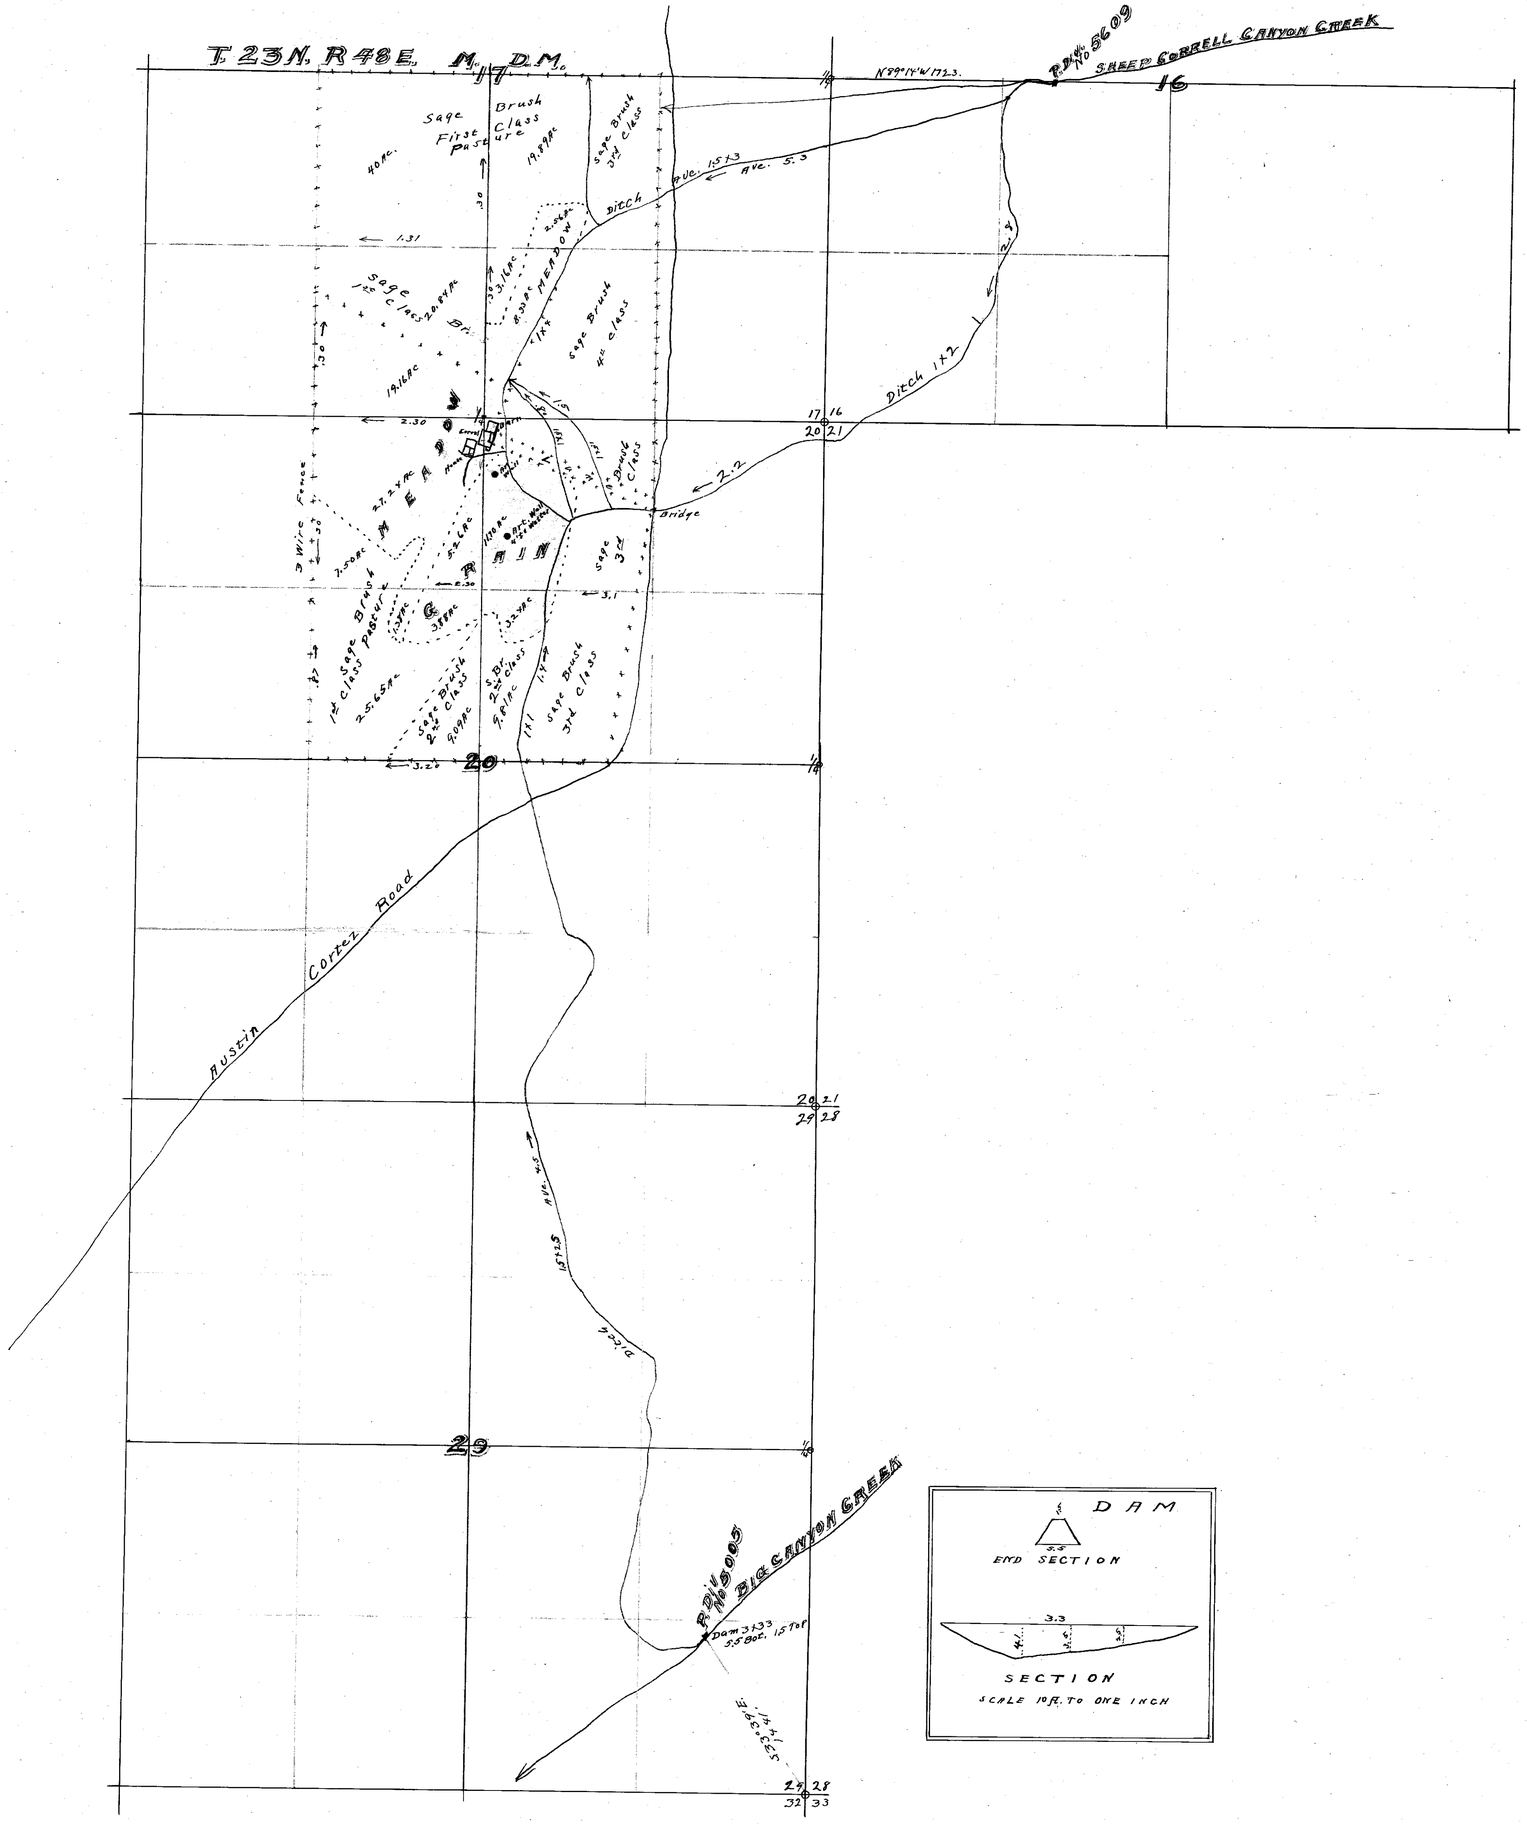

IRRIGATED PORTION UNDER APPLICATION No 5609.

Sec.	Sub-division	T.	R.	Cultivated acreage	Description of culture	Date of first culture
17	NE¼SW¼	23 N.	48 E	40.00	Sage Brush	
"	NW¼SE¼	"	"	19.89	" "	
"	" "	"	"	2.56	Meadow	
"	SE¼SW¼	"	"	19.16	"	
"	" "	"	"	20.84	Sage Brush	
"	SW¼SE¼	"	"	3.16	" "	
"	" "	"	"	6.33	Meadow	

IRRIGATED PORTION UNDER APPLICATION No 5005.

Sec.	Sub-division	T.	R.	Cultivated acreage	Description of culture	Date of first culture
20	NE¼NW¼	23 N	48 E	27.24	Meadow	
"	" "	"	"	7.50	Sage Brush	
"	" "	"	"	5.26	Grain	
"	NW¼NE¼	"	"	11.70	"	
"	SE¼NW¼	"	"	3.88	"	
"	" "	"	"	1.38	Meadow	
"	" "	"	"	25.65	Sage Brush	
"	SW¼NE¼	"	"	3.24	Grain	

STATE OF NEVADA
COUNTY OF LANDER ss.

I, O.P. Adams, being first duly sworn, depose and say that the accompanying map is a true and accurate plat of the lands irrigated by Elmer J. Isaac, as taken from the field notes of a survey made by me, completed on the first day of September, 1923.

That the map and survey were made at the instance of Elmer J. Isaac, and that it truly represents the irrigated lands of said Elmer J. Isaac.

O.P. Adams
Surveyor.

Subscribed and sworn to before me
this 3rd day of November 1923.

Ernest A Lemaire
Notary Public in and for Lander County, Nevada.

Mar 4 - 25 -

CULTURE MAP
APPLICATION Nos 5005 & 5609
OF ELMER J. ISAAC
WHOSE ADDRESS IS CORTEZ, LANDER COUNTY, NEVADA.

SCALE
600 ft. TO ONE INCH.

FILED
Nov. 14, 1923
STATE ENGINEER'S OFF.

Under #5005 Certificate No. 898, Bk. 4 Dec. 11, 1923 for 0.8585 c.f.s.

Under #5609 Certificate No. 899, Bk. 4 Dec. 11, 1923 for 1.1394 c.f.s.

11/5/23

Place in files under 5005 - 5609