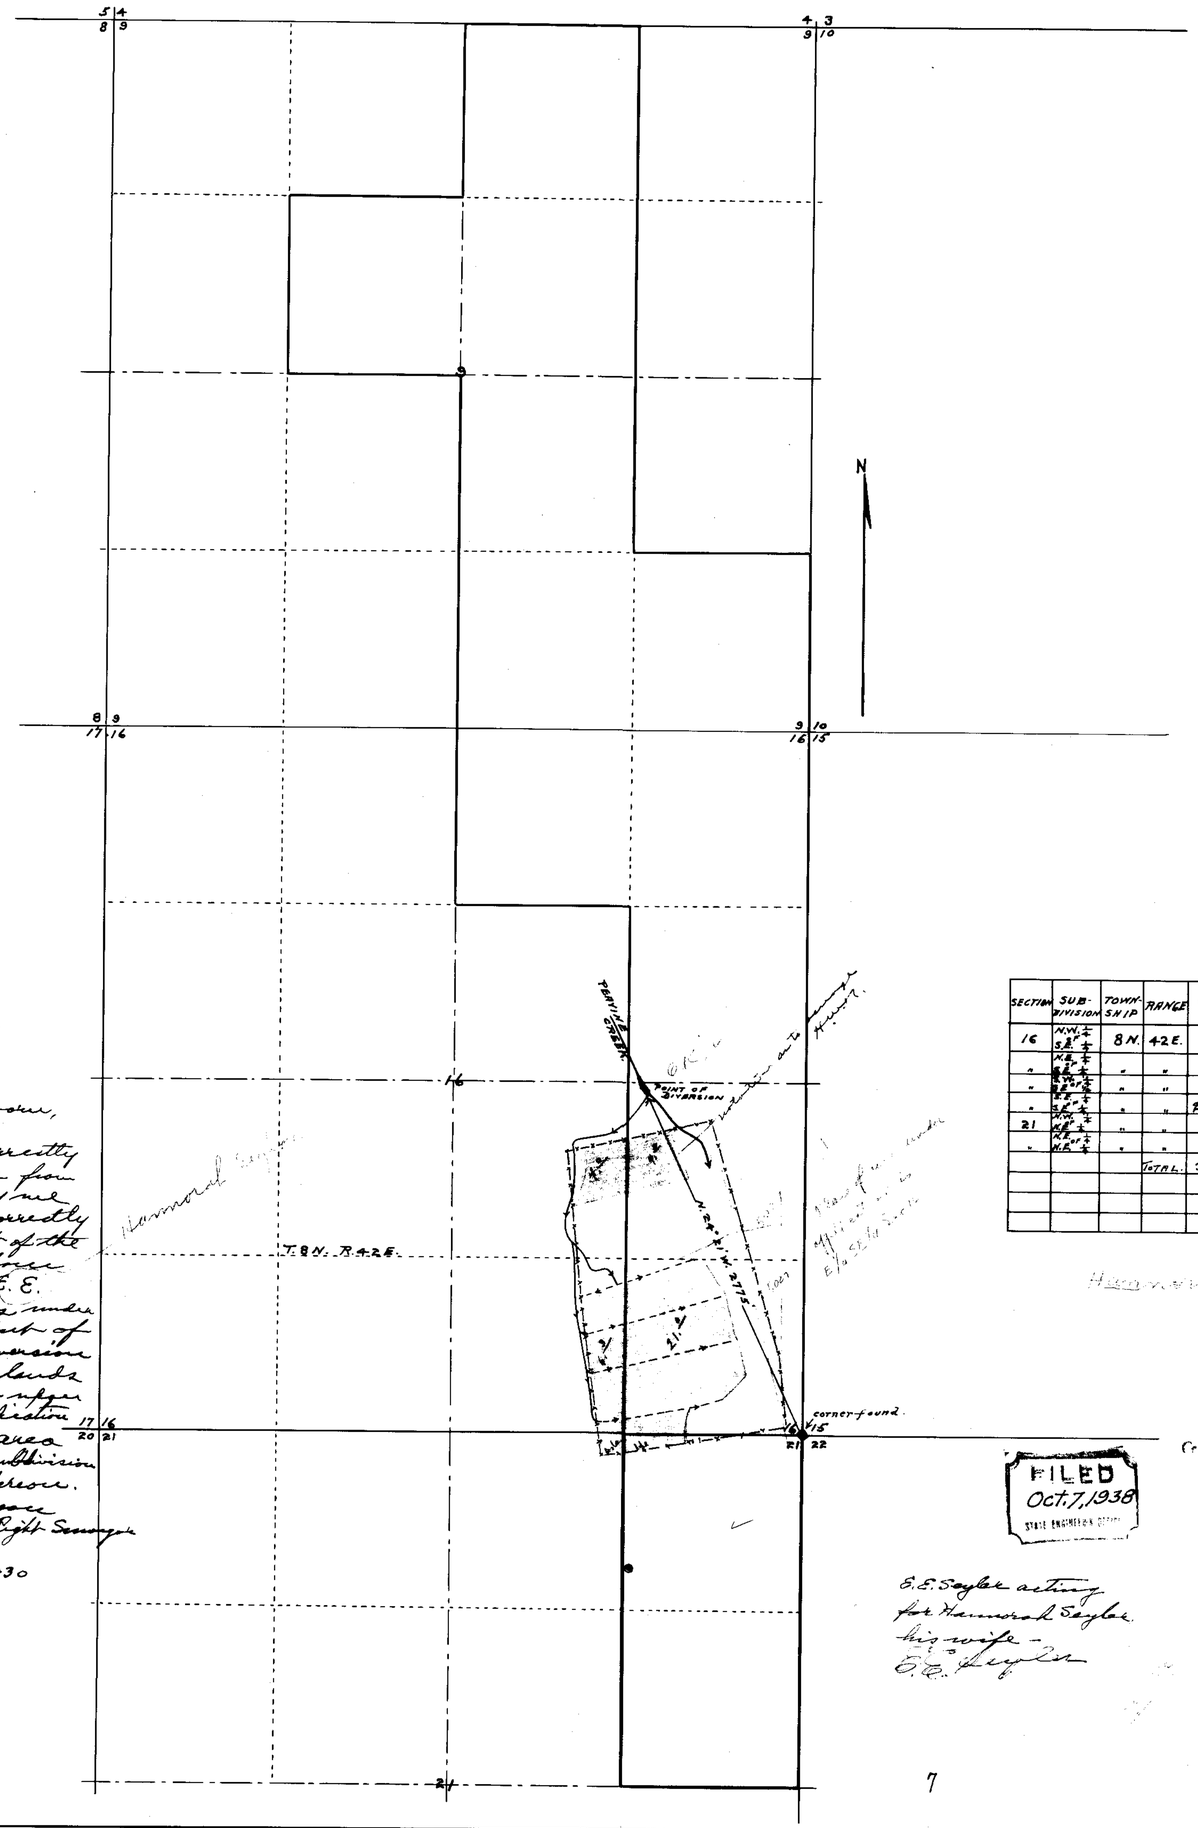


| SECTION | SUB-DIVISION | TOWNSHIP | RANGE | CULTIVATED ACREAGE | DESCRIPTION OF CULTURE | DATE OF FIRST CULTURE |
|---|---|---|---|---|---|---|
| 16 | N.W. ¼ S.E. ¼ | 8 N. | 42 E. | 4 A. | GARDEN. | |
| " | N.E. ¼ S.E. ¼ | " | " | 4. " | " " | |
| " | N.W. ¼ S.E. ¼ | " | " | 6.3 " | ALFALFA. | |
| " | S.E. ¼ S.E. ¼ | " | " | 21.0 " | " | |
| 21 | N.W. ¼ N.E. ¼ | " | " | 0.6 " | " | |
| " | N.E. ¼ of ¼ N.E. ¼ | " | " | 1.6 | " | |
| | | | TOTAL | 37.5 | | |

Hannorah Seyler

State of Nevada } s.s.
County of Nye

I, D. S. Johnson, being first duly sworn, deposes and say that this Map, consisting of 1 sheet, has been correctly drawn to the designated scale from field notes of a survey made by me Aug. 15th, 1930 that it truly and correctly represents the location and extent of the works used to divert water from Peavine Creek in Nye County by E. E. Seyler for irrigation purposes under Application No. 5027 that the point of diversion, the location of the diversion channel, location and extent of lands owned or controlled by the applicant upon which water applied for under Application No. 5027 is used, together with the area and kind of culture in each sub division are fully and correctly designated thereon.

D. S. Johnson
State Water Right Surveyor

Subscribed and sworn to before me this 27th day of August 1930

D. Seward,
Notary Public.

My commission expires October 11th 1931.

FILED
Oct. 7, 1938
STATE ENGINEER'S OFFICE

E. E. Seyler acting for Hannorah Seyler his wife -
E. E. Seyler

Certificate No. 2457 Issued May 22, 1939

100 500 1000 1500 2000 2500

MAP TO ACCOMPANY
PROOF OF BENEFICIAL USE
UNDER APPLICATION No. 5027
FOR IRRIGATION BY HANNORAH SEYLER
FROM PEAVINE CREEK.
Scale 1" = 600'

7

5027