Section	Sub-Division	Township	Range	Estimated Acreage	Description Culture	Date of First Culture
27	SW¼NW¼	17N	68E	3.04	New Alfalfa	
28	SE¼NE¼	"	"	3.66	" "	
				Total	6.9 Acres.	

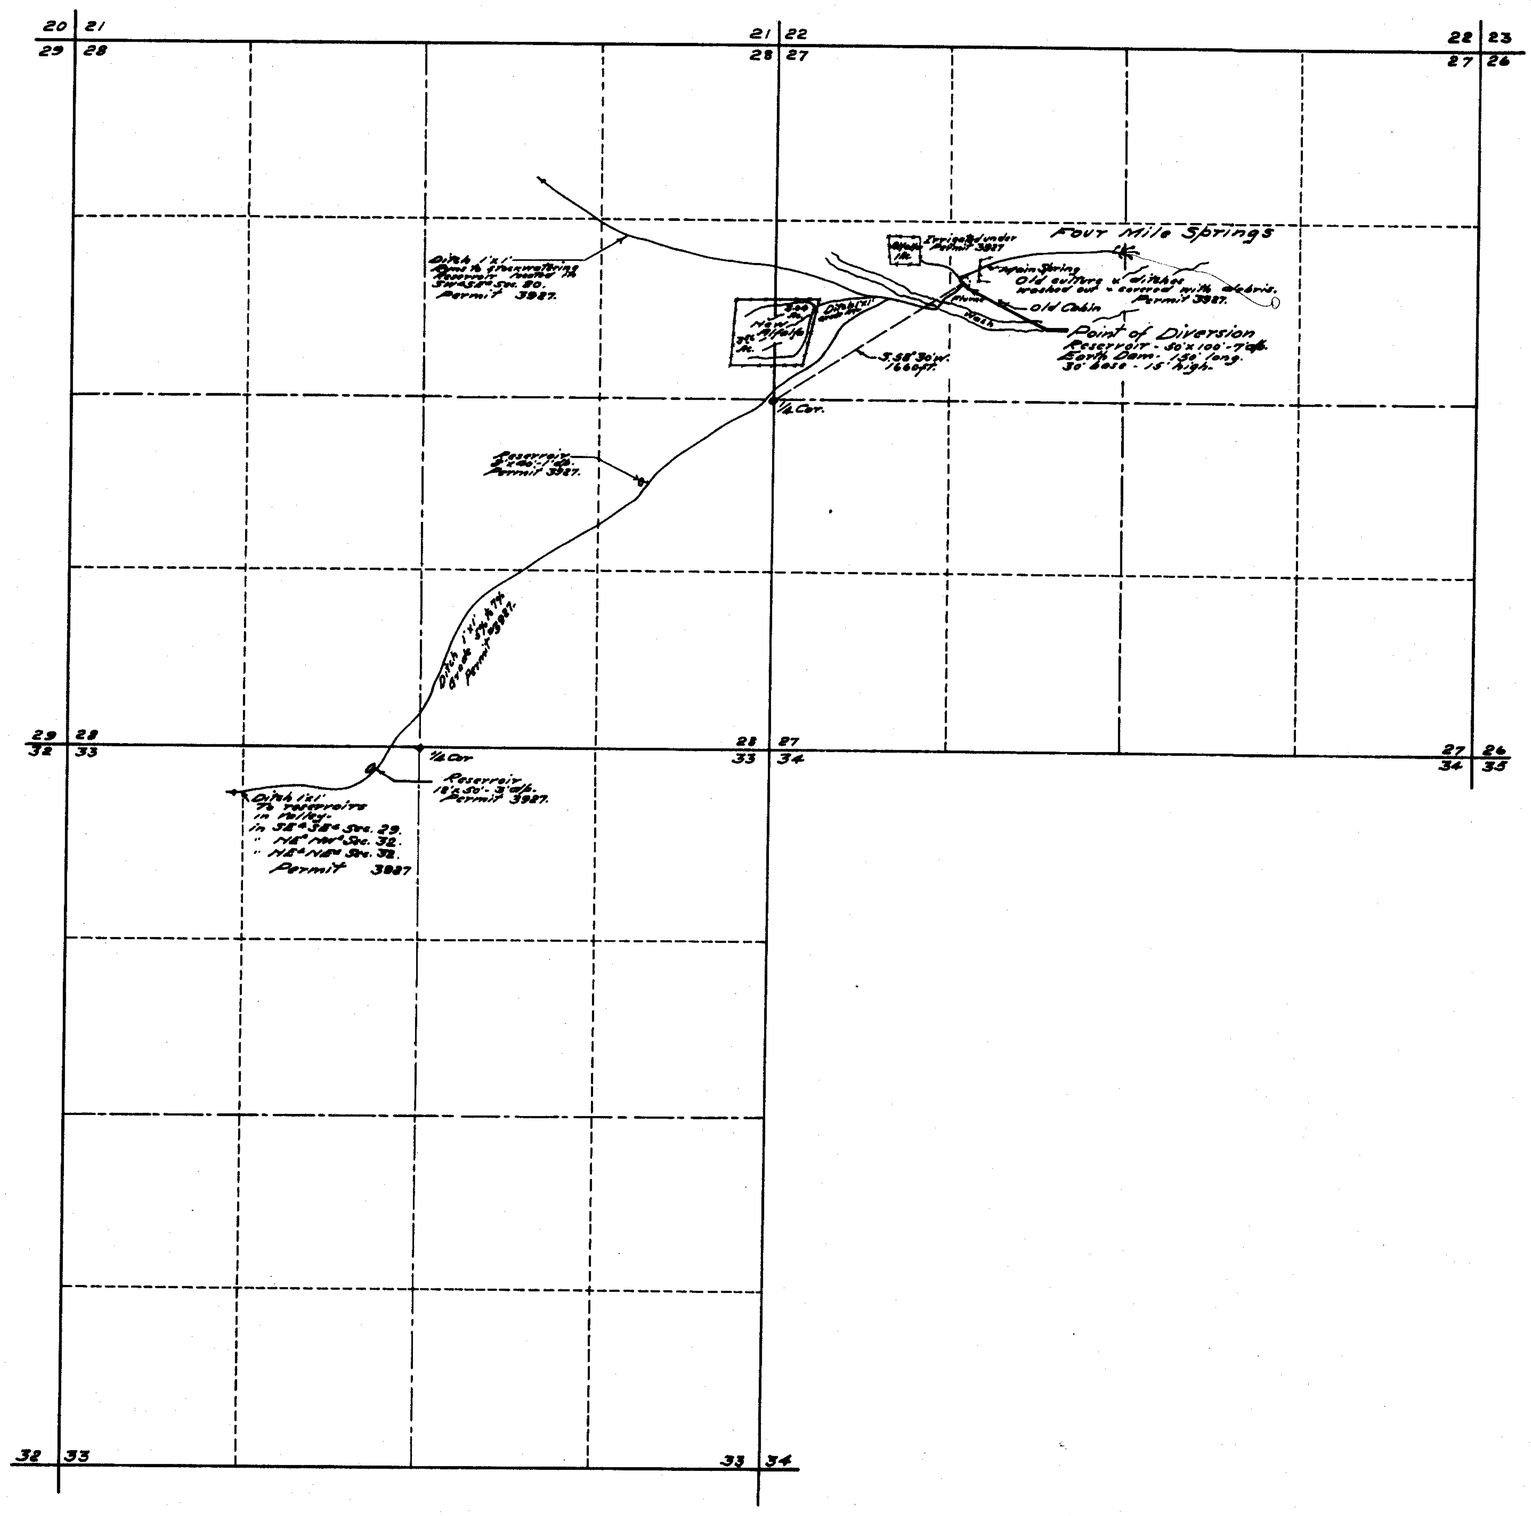

STATE OF NEVADA } ss.
County of White Pine }

I, F.W. Millard, being first duly sworn depose and say that this map consisting of one sheet has been correctly drawn to the designated scale from field notes of a survey made by me between the 30th day of July and the 1st day of August, 1928. That it truly and correctly represents the location and extent of the works used to divert water from Four Mile Springs in White Pine County by John Yelland for irrigation purposes; That all other works or streams which are crossed by or connected with said works and the boundary, area and kind of culture of lands irrigated are correctly shown and designated hereon.

F.W. Millard
State Water Right Surveyor.

Subscribed and sworn to before me this 4th day of August, 1928.

Gladys McKennan
Notary Public in and for White Pine County, Nevada.

0 500 1000 2000
Scale 1-in = 600 ft.

Certificate No. —1541— Issued March 16, 1929

MAP TO ACCOMPANY
PROOF OF APPROPRIATION
FOR
IRRIGATION
BY
JOHN YELLAND
FROM
FOUR MILE SPRINGS.
Surveyed by Ed. Millard & Son. Ely, Nevada. 8/4/28.

FILED
Aug 16, 1928
STATE ENGINEER'S OFFICE

OFFICE STATE ENGINEER
AUG 16 '28
RECEIVED
ANS.

5028