SEC.	SUBDIV'N	T.P.	RG.	Cultivated Acres	Kind of Culture	Dedicated Culture
34	N1/2 N1/2 SW1/4	8N	50E	4	Alfalfa	
34	" "	"	"	10	Meadow	
34	N1/2 S1/2 SW1/4	"	"	3	"	
34	SW1/4 SW1/4	"	"	4	"	

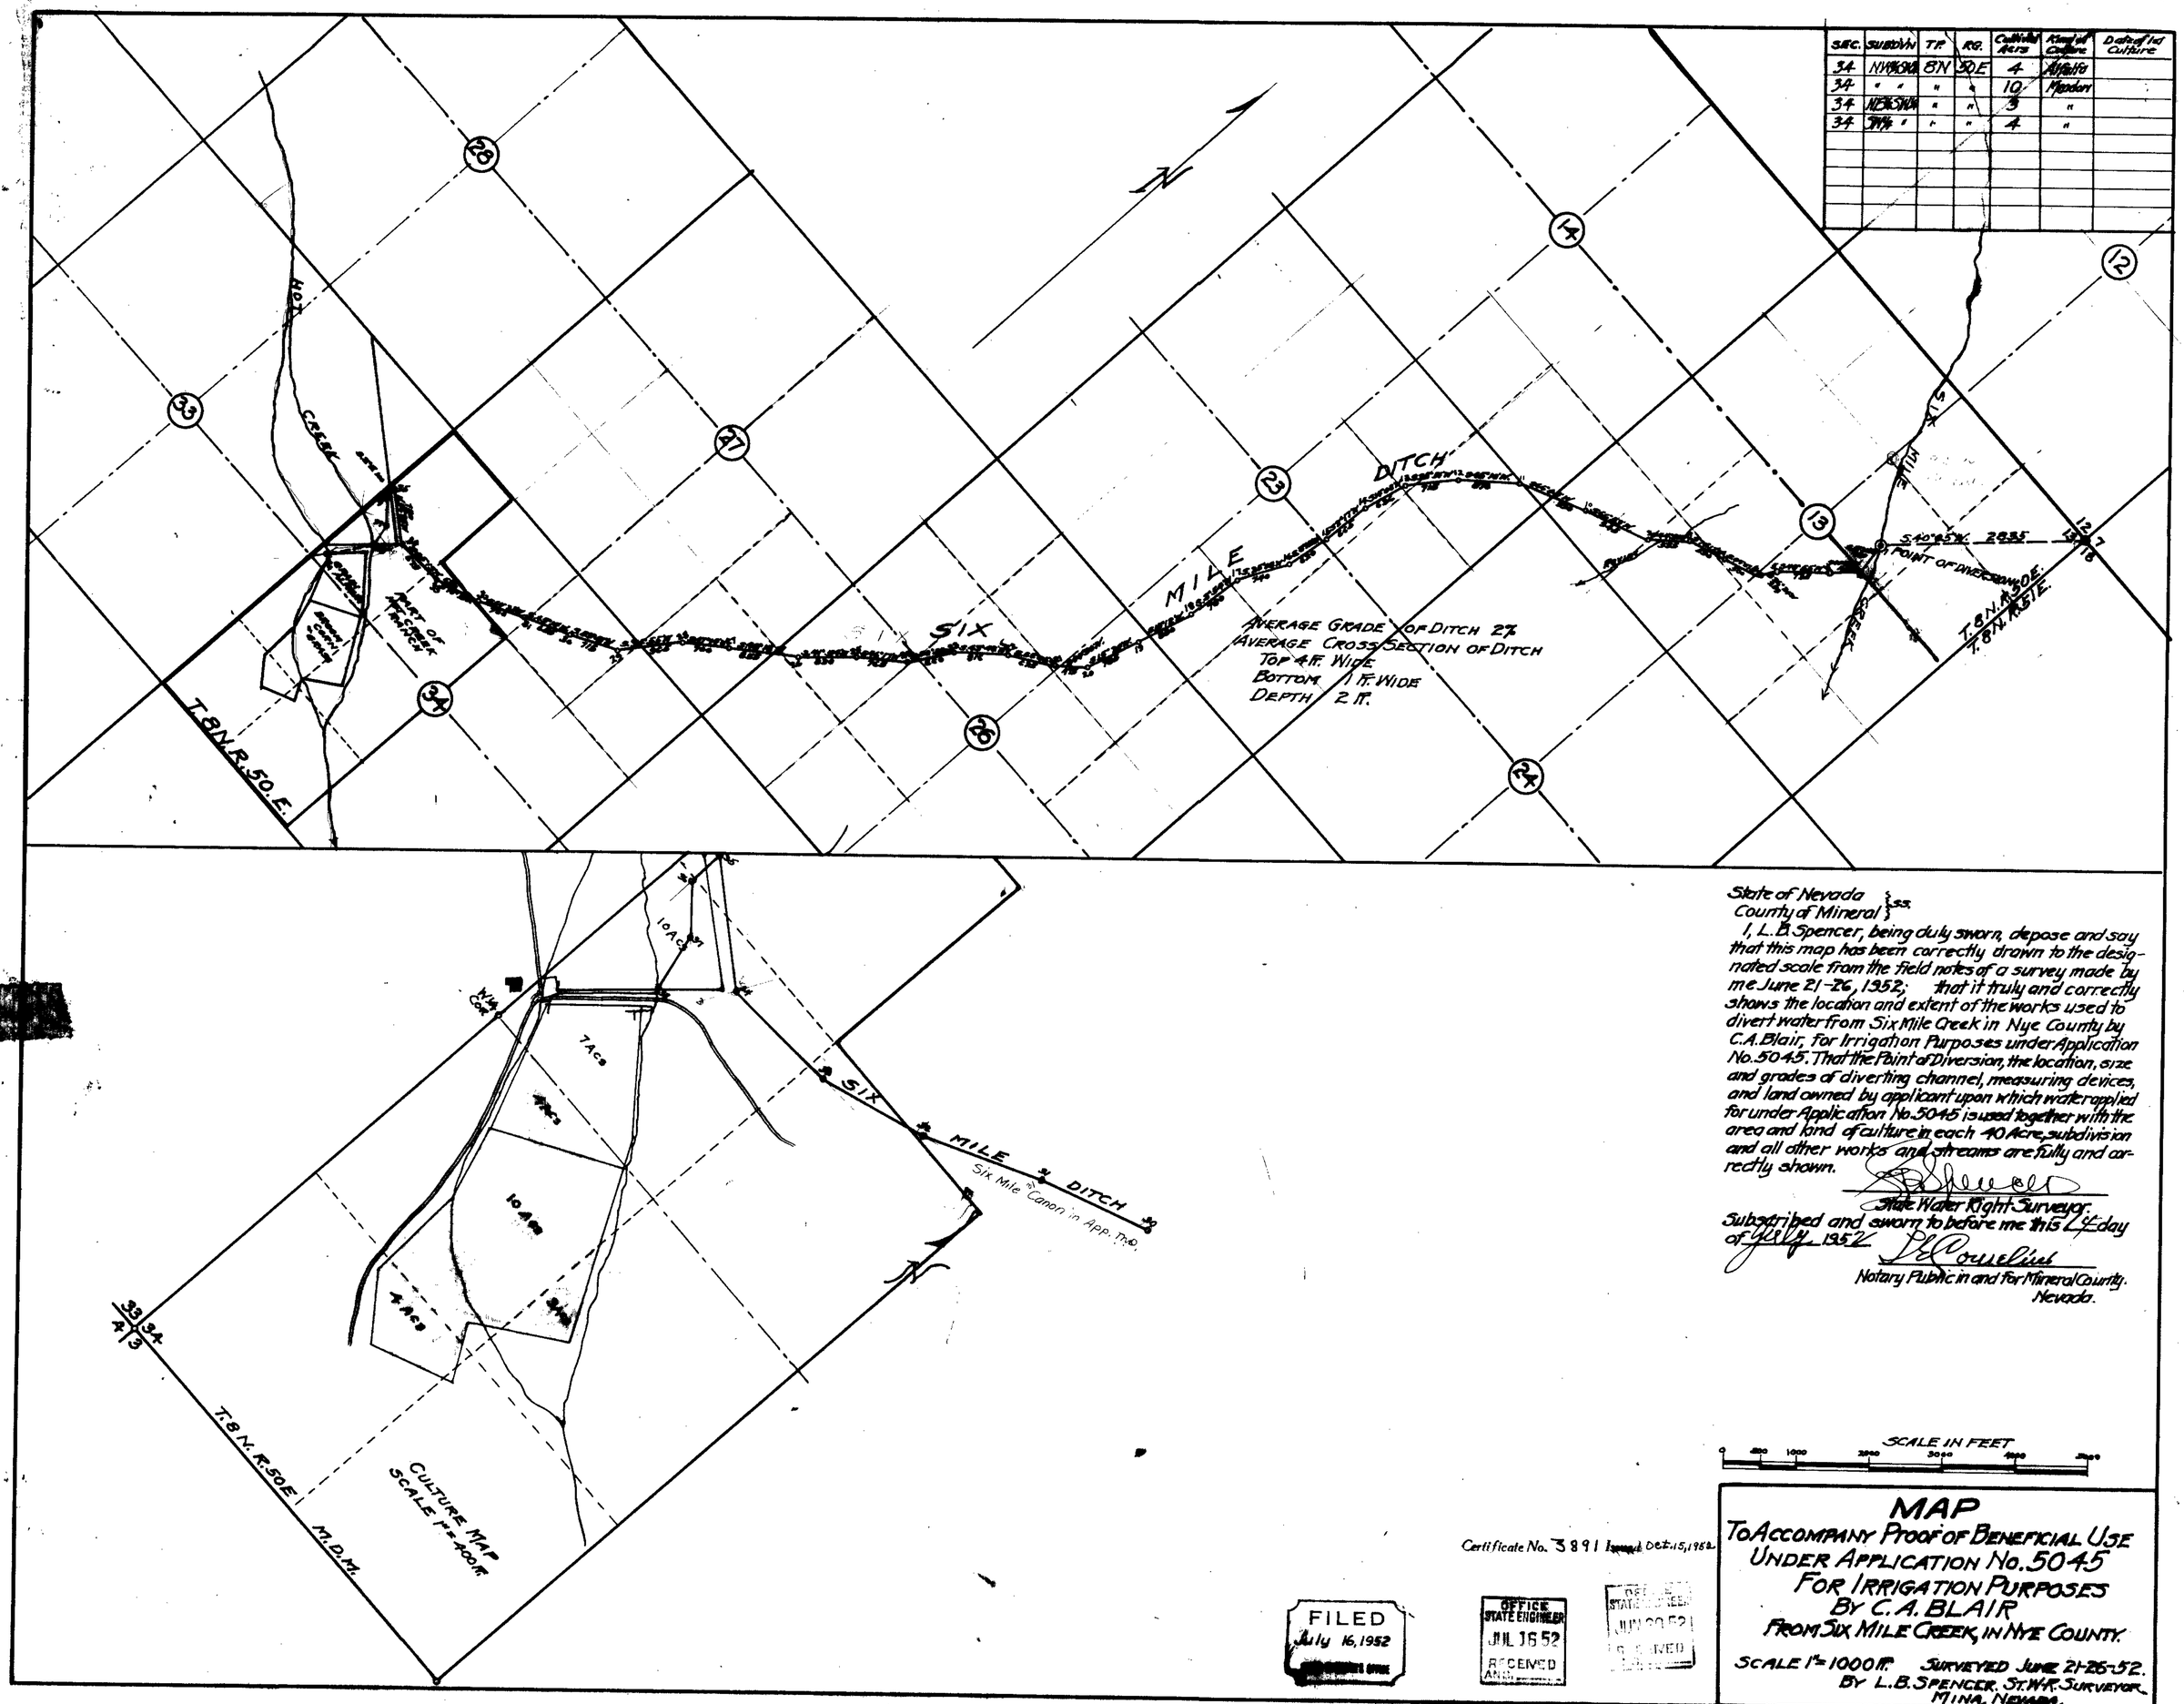

State of Nevada }
County of Mineral } ss.

I, L. B. Spencer, being duly sworn, depose and say that this map has been correctly drawn to the designated scale from the field notes of a survey made by me June 21-26, 1952; that it truly and correctly shows the location and extent of the works used to divert water from Six Mile Creek in Nye County by C. A. Blair, for Irrigation Purposes under Application No. 5045. That the Point of Diversion, the location, size and grades of diverting channel, measuring devices, and land owned by applicant upon which water applied for under Application No. 5045 is used together with the area and kind of culture in each 40 Acre subdivision and all other works and streams are fully and correctly shown.

L. B. Spencer
State Water Right Surveyor.

Subscribed and sworn to before me this 24 day of July 1952

P. L. Cornelius
Notary Public in and for Mineral County, Nevada.

Certificate No. 3891 Issued Oct. 15, 1952

FILED
July 16, 1952
STATE ENGINEER'S OFFICE

OFFICE STATE ENGINEER
JUL 16 52
RECEIVED

OFFICE STATE ENGINEER
JUN 20 53
RECEIVED

MAP
To Accompany Proof of Beneficial Use Under Application No. 5045 For Irrigation Purposes By C. A. BLAIR From Six Mile Creek, in Nye County.

SCALE 1" = 1000 ft. SURVEYED JUNE 21-26-52.
BY L. B. SPENCER, ST. W.R. SURVEYOR.
MINA, NEVADA.

5045