Sec.	Sub-division	Town-ship	Range	Cultivated acreage	Description of culture	Date of first culture
25	SE¼ of NW¼	24N.	23E.	1.47	Meadow	
25	SW¼ of NE¼	24N.	23E.	14.88	Meadow	
25	SE¼ of NE¼	24N.	23E.	2.88	Meadow	
25	N.E¼ of NE¼	24N.	23E.	12.58	Meadow	
25	N.W¼ of NE¼	24N.	23E.	39.76	Meadow	
25	NE¼ of NW¼	24N.	23E.	1.11	Meadow	
24	SE¼ of SW¼	24N.	23E.	1.00	Meadow	
24	SW¼ of SE¼	24N.	23E.	36.24	Meadow	
24	SE¼ of SE¼	24N.	23E.	30.02	Meadow	
24	N.E¼ of S.E¼	24N.	23E.	40.00	Meadow	
24	NW¼ of SE¼	24N.	23E.	26.89	Meadow	
				206.43		

13 $13

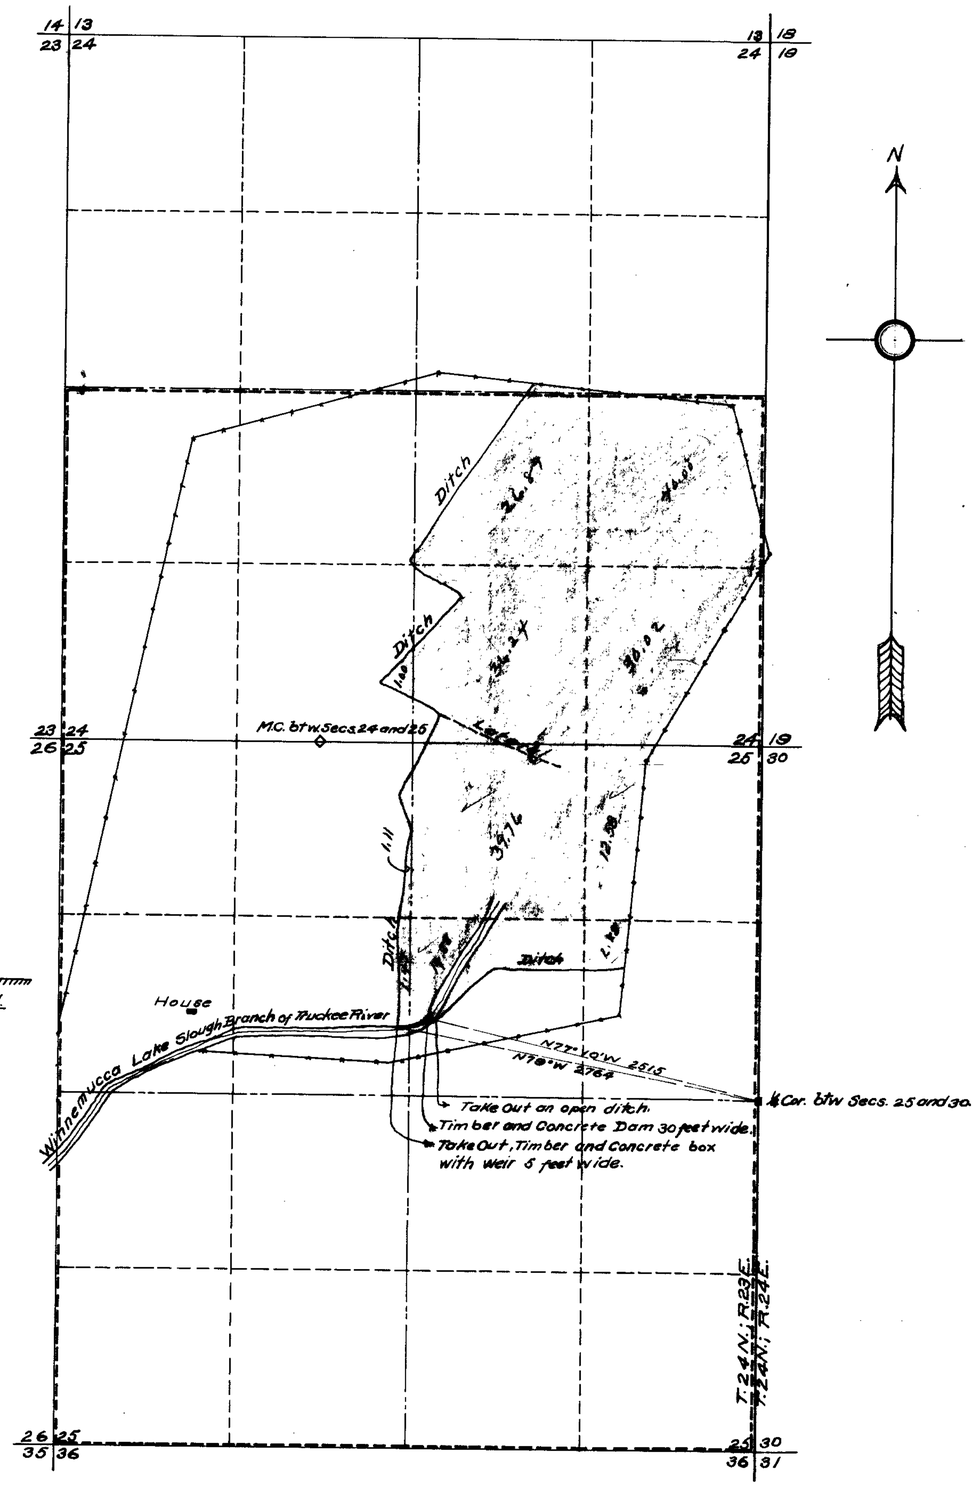

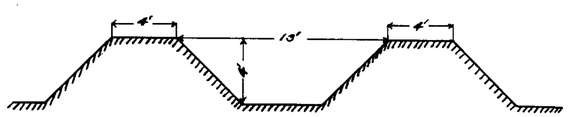

Cross Section of main diversion channel.
Bank slopes 1:1 Grade 1:100
Scale 1 inch = 5 feet

State of Nevada,
County of Washoe } ss.

I, Milton A. Gray, being first duly sworn, depose and say that this map, consisting of one sheet, has been correctly drawn to the designated scale from field notes of a survey made by me between the 17th day of January, and the 18th day of January, 1928; that it truly and correctly represents the location and extent of the works used to divert water from Winnemucca Lake Slough, Branch of Truckee River, in Washoe County, by J. R. McCulloch for irrigation purposes under application No. 5077. That the point of diversion, the location, size and grades of the diverting channel, location and description of all measuring devices, the location and extent of lands owned or controlled by the applicant upon which water applied for under application No. 5077 is used, together with the area and kind of culture in each 40-acre subdivision, and the location and names of all other works or streams which are crossed by or connected with said works are fully and correctly designated thereon.

Milton A. Gray
State Water Right Surveyor.

Subscribed and sworn to before me this 18th day of January 1928.

Joseph Sullivan
Notary Public in and for Washoe County, Nevada.

0 600 1200 2400 3600

Certificate No. 2018 Issued 10/13/33.

MAP
TO ACCOMPANY PROOF [redacted]
FOR IRRIGATION BY
J. R. McCULLOCH
FROM
WINNEMUCCA [redacted] SLOUGH
BRANCH OF TRUCKEE RIVER

FILED
Jan 21, 1928
STATE ENGINEER'S OFFICE

OFFICE
STATE ENGINEER
JAN 21 28
RECEIVED
ANS.

5077