Section	Sub-division	Township	Range	Cultivated Acreage	Description of Culture	Date of First Culture
12	NW¼ SE¼	42 N.	51 E.	5.24 A	Timothy-Buffalo	
12	NE¼ SW¼	42 N.	51 E	14.19 A	" "	
12	NW¼ SW¼	42 N.	51 E	20.14 A	" "	
Total Acreage				39.57 A		

TOWNSHIP 42 NORTH RANGE 51 EAST M.D.M.

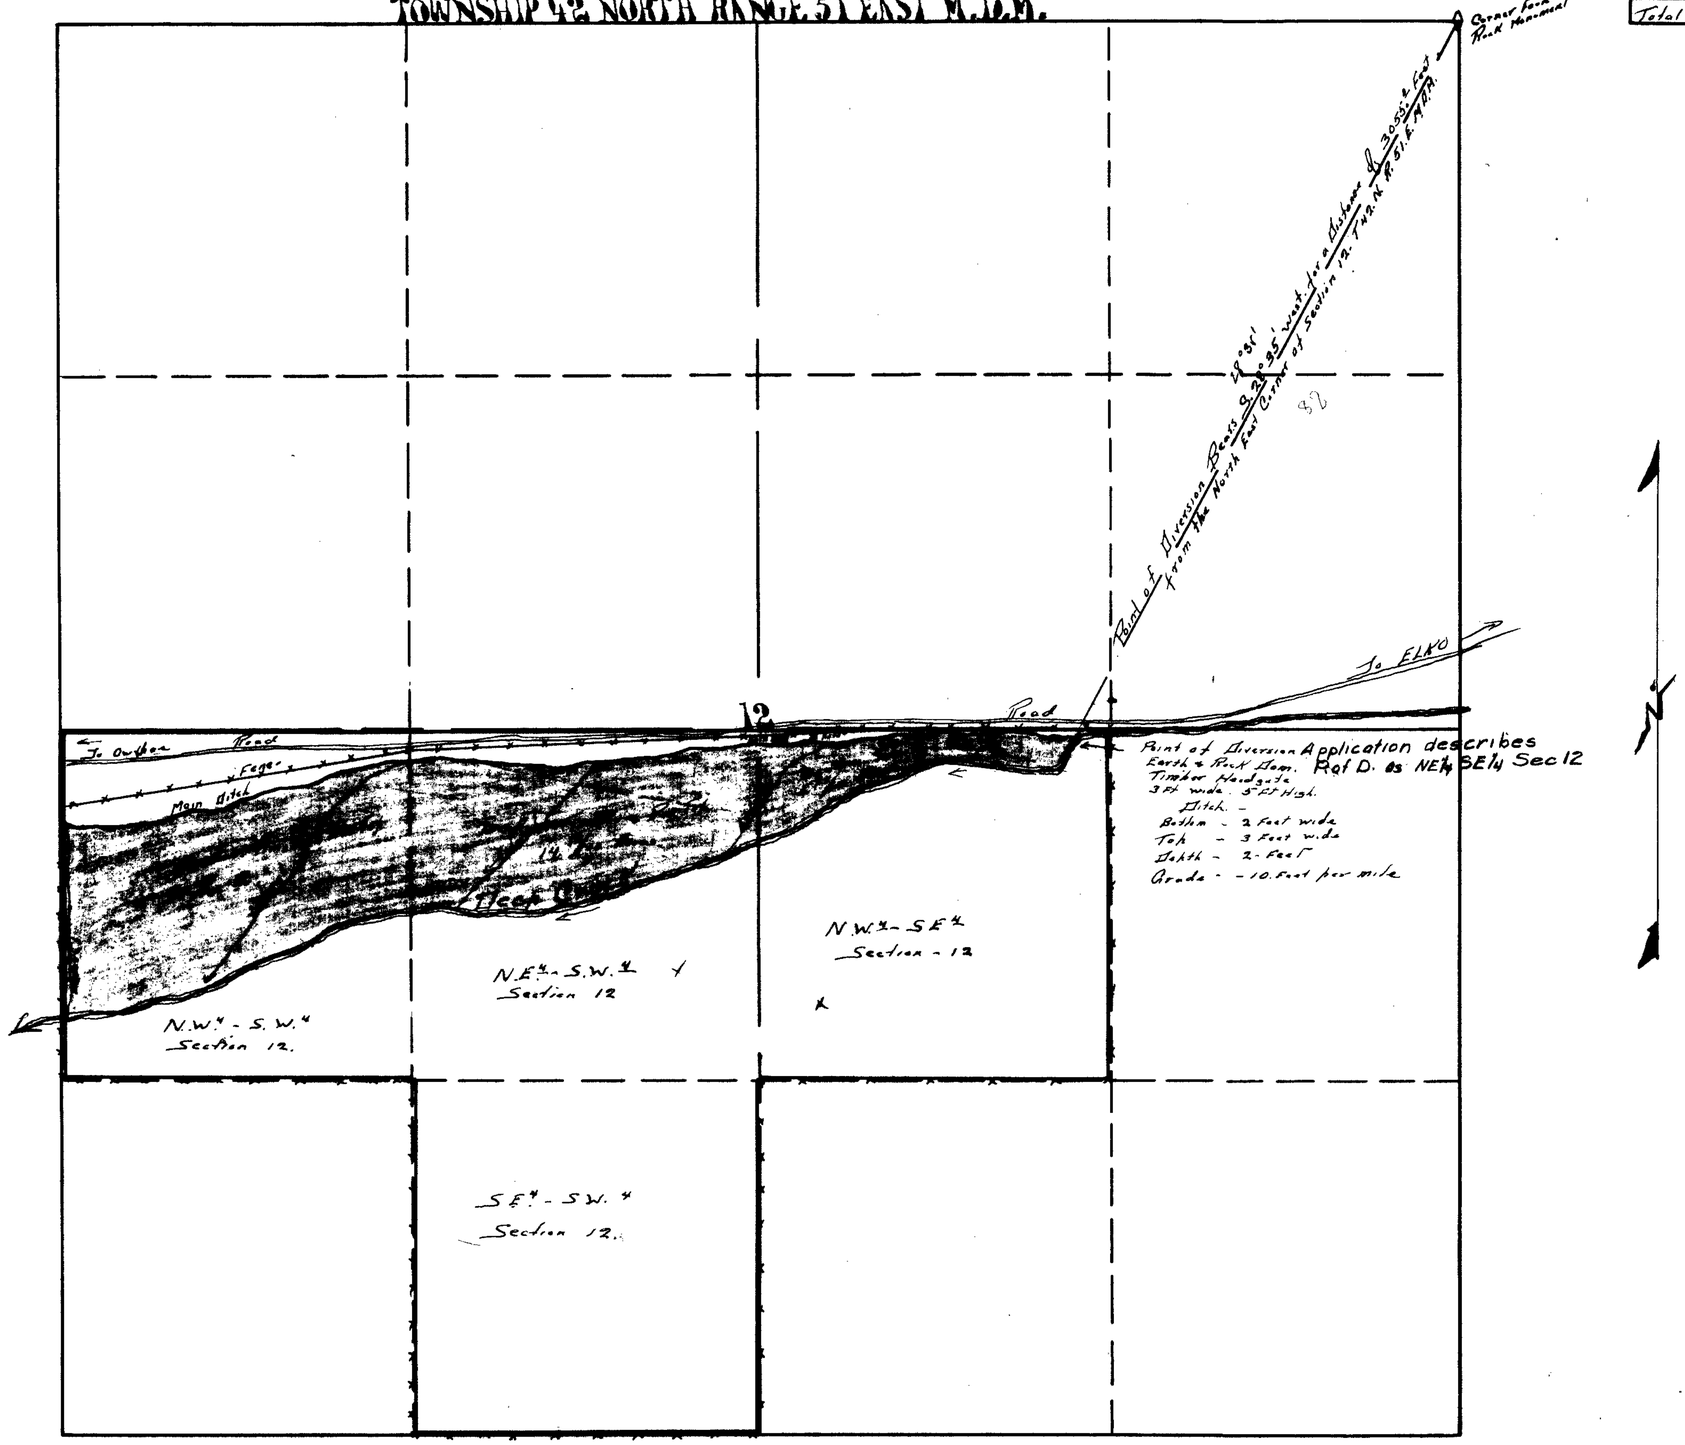

STATE OF NEVADA, ss.
COUNTY OF ELKO,

I, John W. King, being first duly sworn, depose and say that this map, consisting of one sheet, has been correctly drawn to the designated scale from field notes of a survey made by me between 20th and 22d days of October 1935; that it truly and correctly represents the location and extent of the works used to divert water from Deep Creek in Elko County, by Seth Baldwin, for irrigation purposes; That other works or streams which are crossed by or connected with said works, and the boundary, area and kind of culture of lands irrigated are correctly shown and designated thereon.

John W. King
STATE WATER RIGHT SURVEYOR

Subscribed and sworn to before me this 27th day of November 1935

H. H. Quatte
Notary Public in and for Elko County, Nevada.

SCALE 1 INCH = 300 FEET

0 100 200 300 400 500 1000 1500 FEET

Certificate No. 2160 Issued December 11, 1935

FILED November 29, 1935 STATE ENGINEER'S OFFICE

FILED

OFFICE STATE ENGINEER NOV 29 35 RECEIVED

MAP TO ACCOMPANY PROOF OF APPLICATION OF WATER TO BENEFICIAL USE
SERIAL NO. 5084
BY - SETH BALDWIN
FROM - DEEP CREEK

5084