Field Number	Section	Sub-Division	Township	Range	Cultivated Acreage	Description of Culture	Date of first Culture
1	13	SW¼-NW¼	9 N	28 E	1.75	Wheat Alfalfa	
2	14	SE¼-NE¼	"	"	1.95	Alfalfa	
3	"	"	"	"	3.72	"	
4	"	NE¼-SE¼	"	"	3.6	Wheat & Alfalfa	
5	"	SW¼-SE¼	"	"	6.45	Alfalfa	
6	23	SW¼	"	"	17.11	"	
7	13	NE¼ of NW¼	"	"	1.92	"	
Truck Garden	13	NE¼-SE¼	"	"	.5	Truck Garden	
Total					37.0		

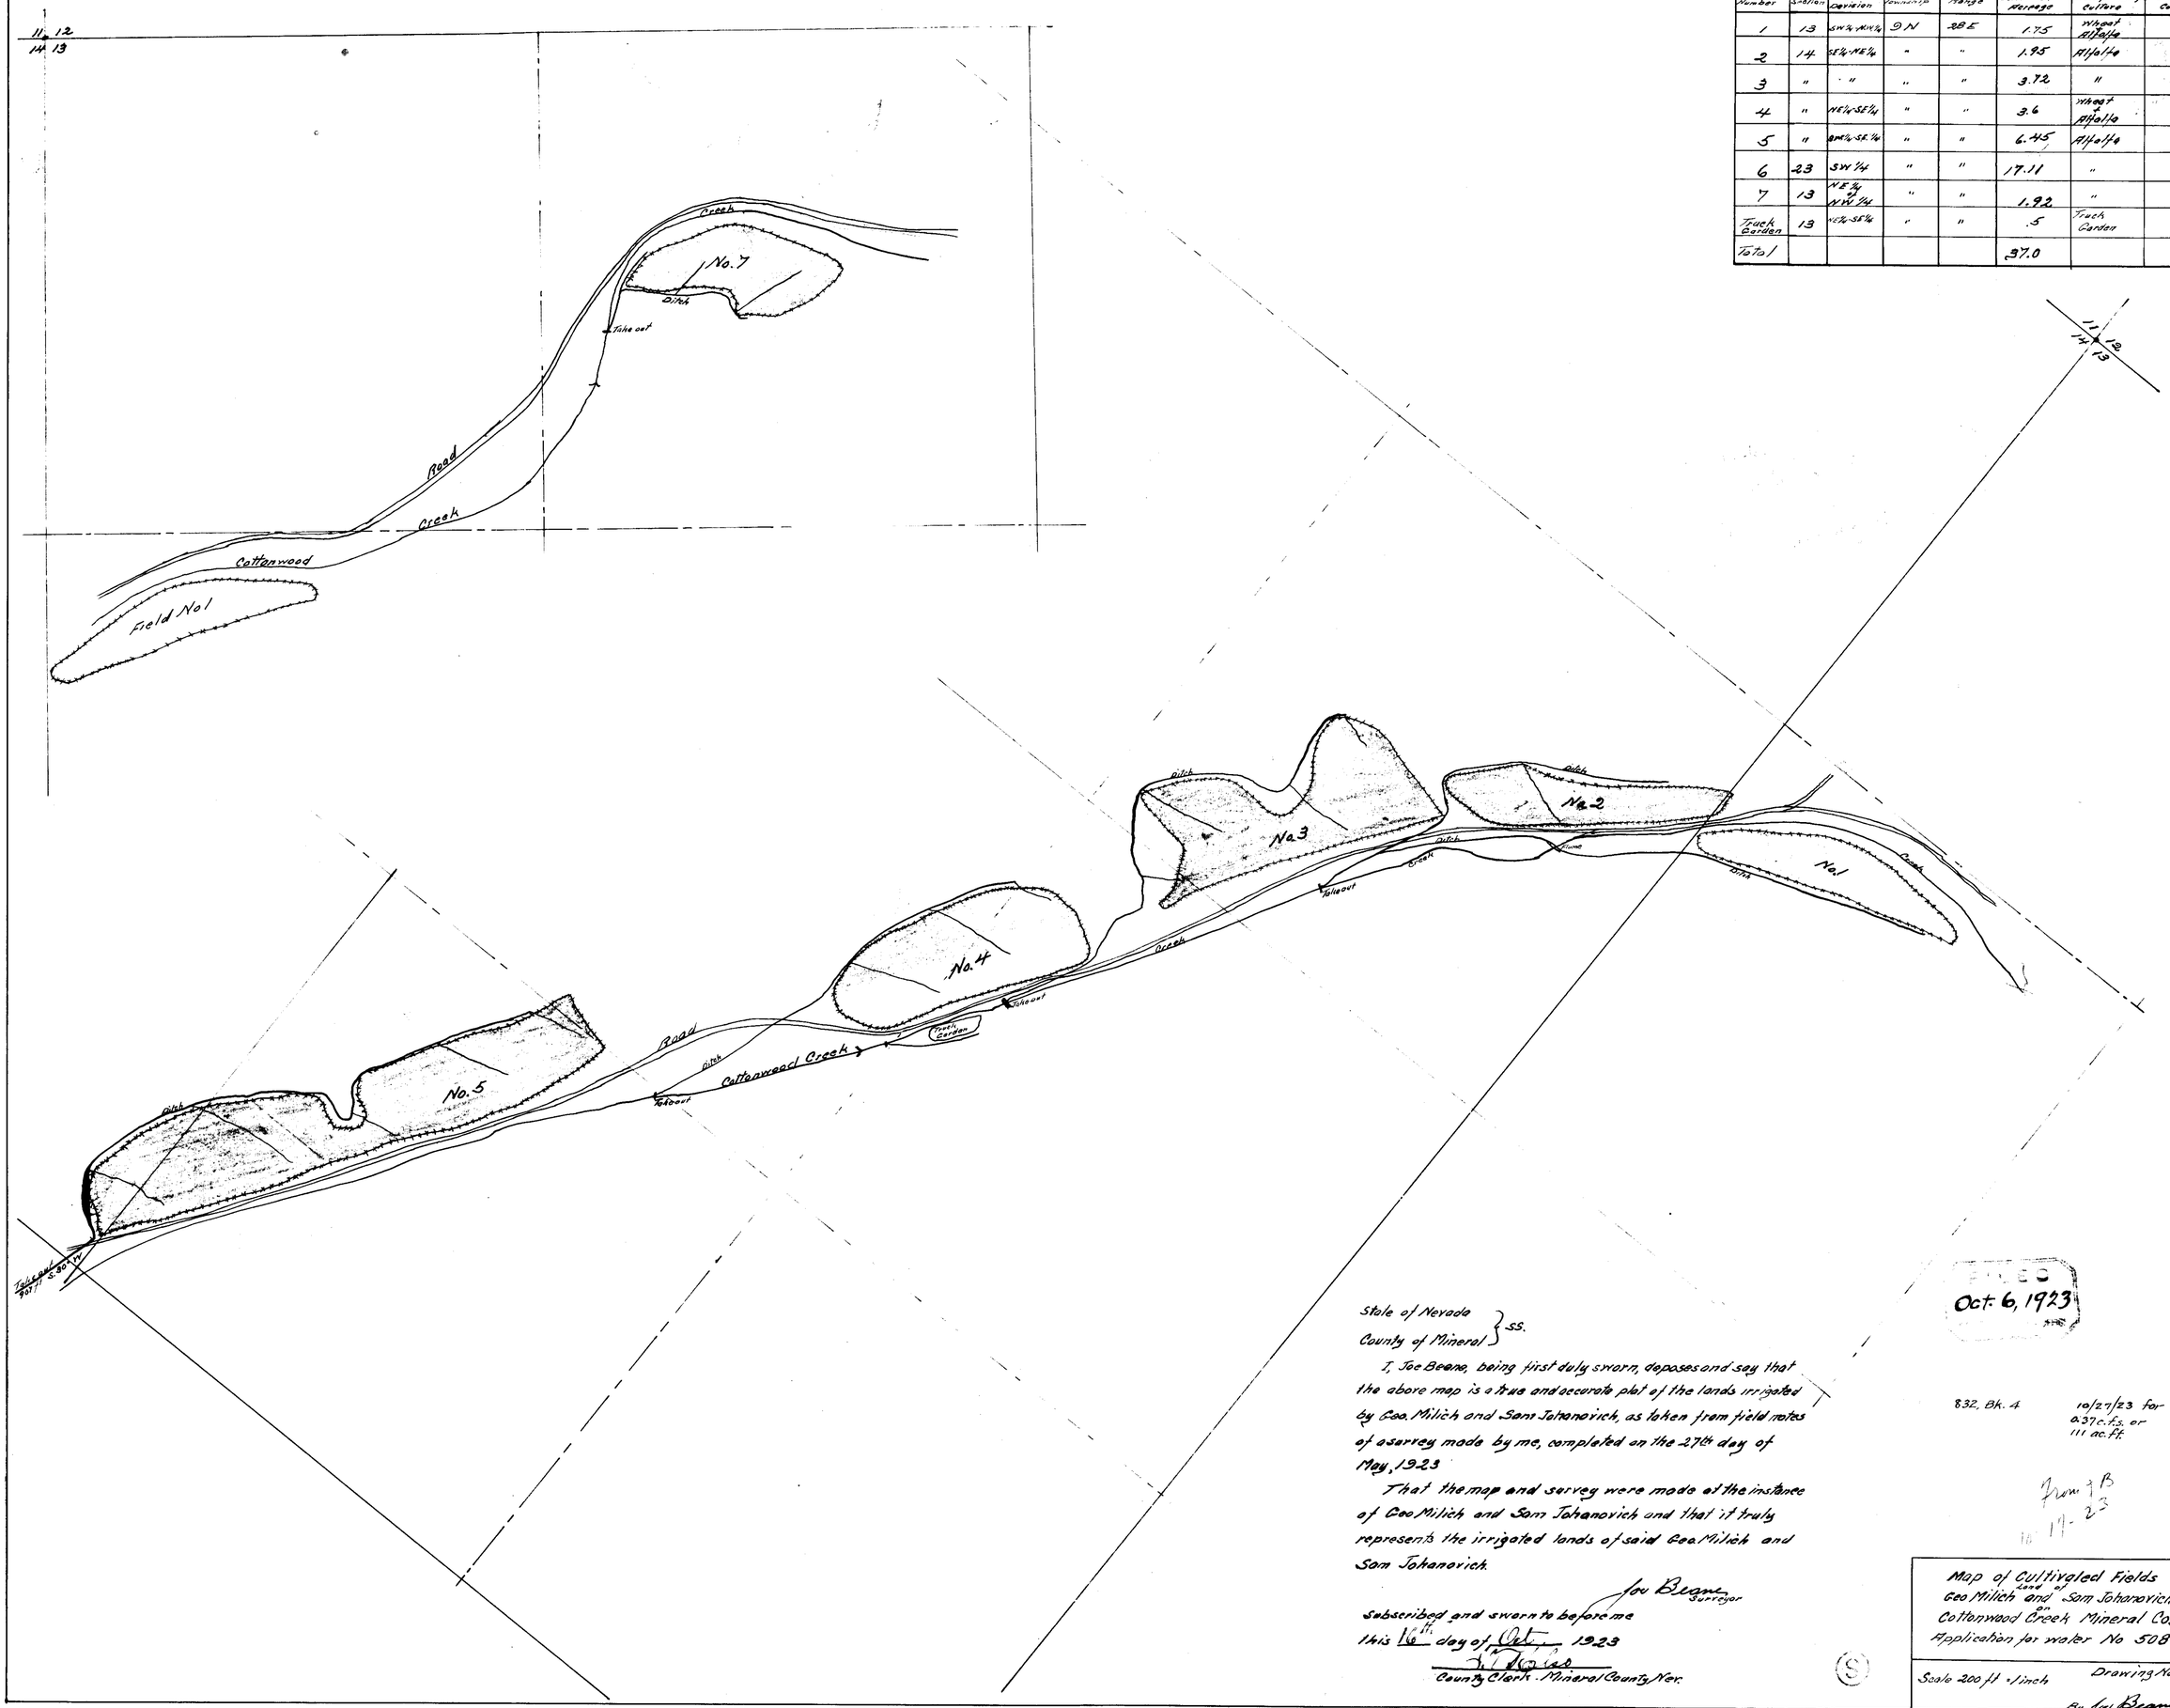

State of Nevada }
County of Mineral } ss.

I, Joe Beane, being first duly sworn, deposes and say that the above map is a true and accurate plat of the lands irrigated by Geo. Milich and Sam Johanovich, as taken from field notes of a survey made by me, completed on the 27th day of May, 1923

That the map and survey were made at the instance of Geo Milich and Sam Johanovich and that it truly represents the irrigated lands of said Geo. Milich and Sam Johanovich.

Joe Beane
Surveyor

Subscribed and sworn to before me
this 16th day of Oct. 1923

[signature]
County Clerk. Mineral County, Nev.

FILED
Oct. 6, 1923

832, Bk. 4

10/27/23 for 0.37 c.f.s. or 111 ac.ft.

From J B
10-17-23

Map of Cultivated Fields
Land of
Geo Milich and Sam Johanovich
on
Cottonwood Creek Mineral Co.
Application for water No 5086

Scale 200 ft = 1 inch

Drawing No. 1

By Joe Beane
7/4/23

5086

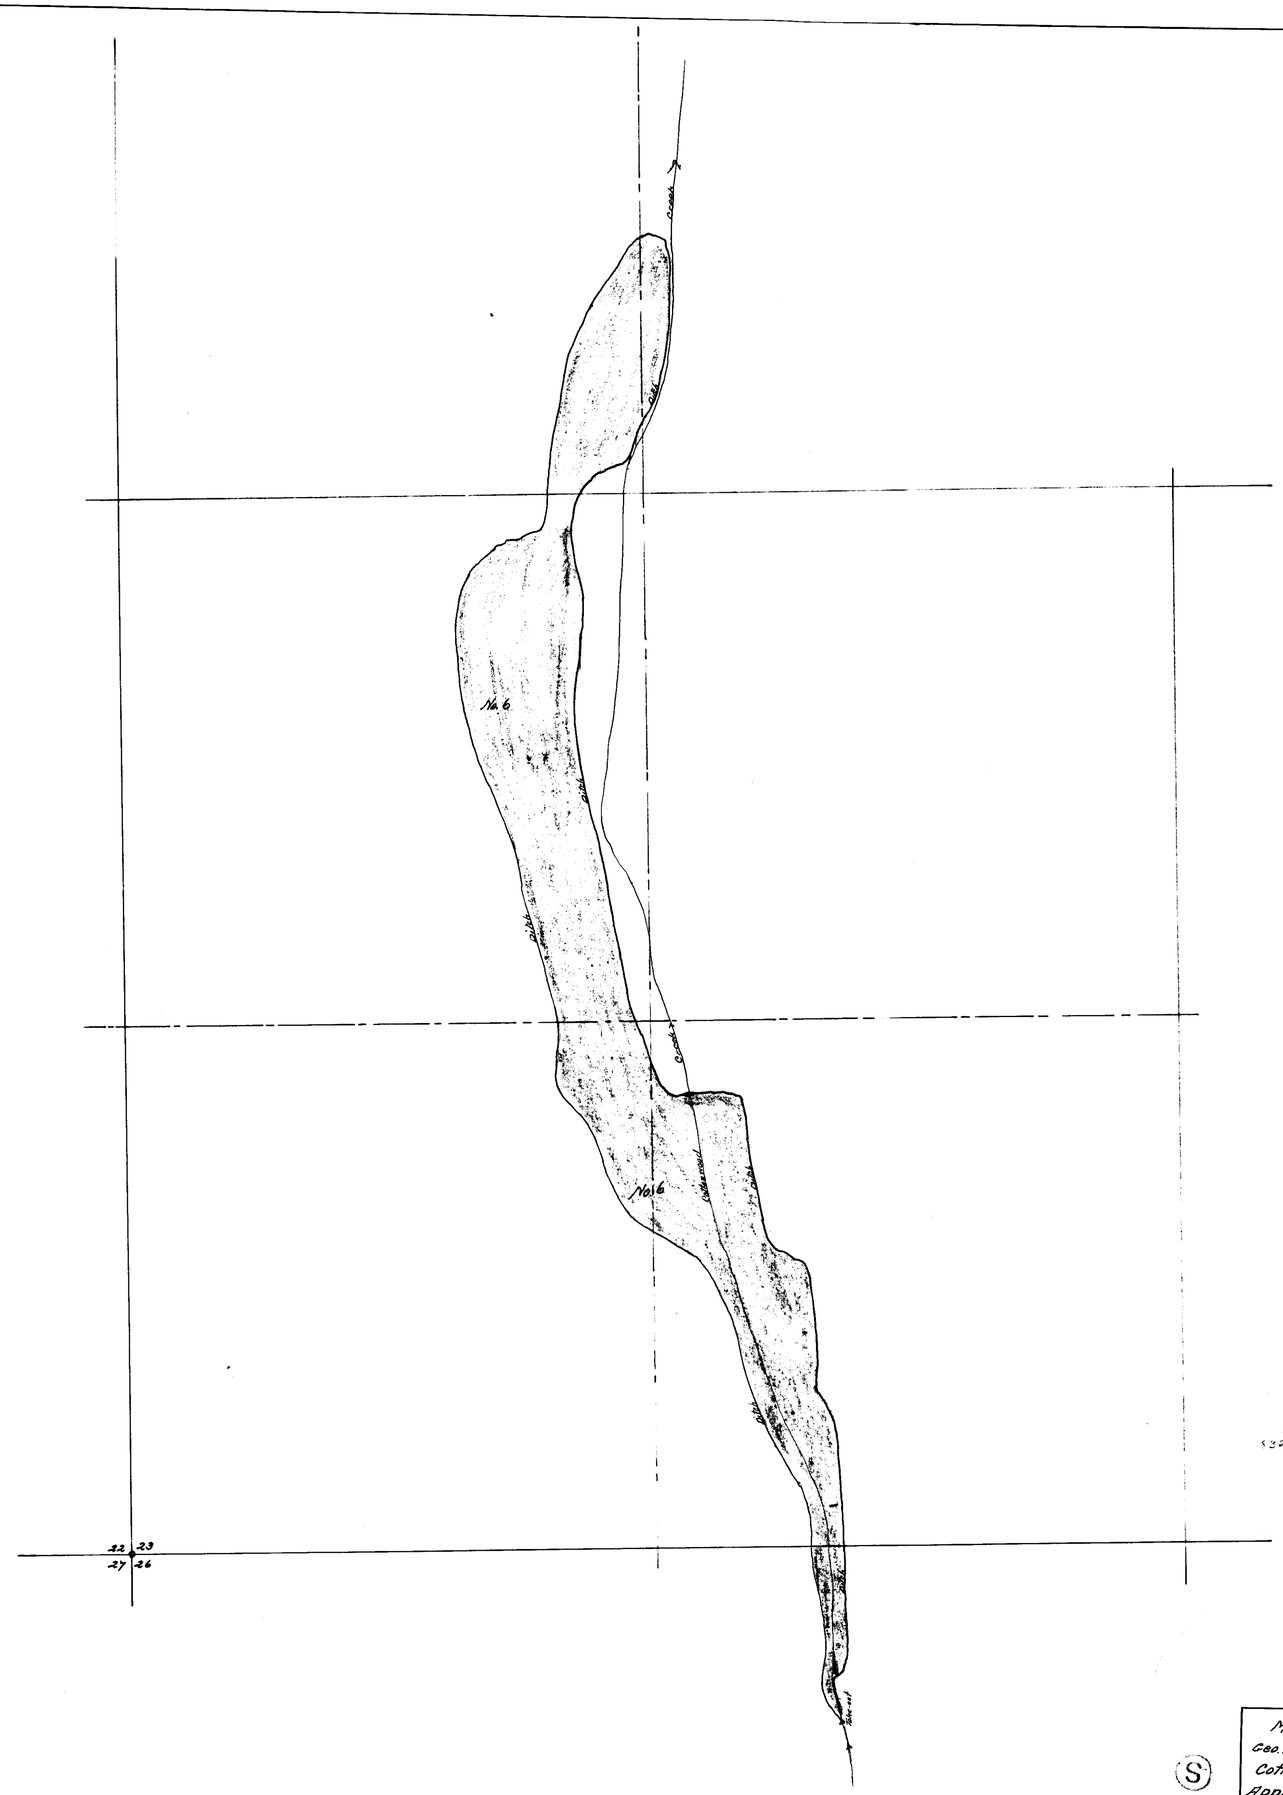

Map of Cultivated Fields
Geo. Milich and Sam Tohanovich
on Cottonwood Creek, Mineral County
Application for water No 3086

Scale 200 ft. = 1 inch

Drawing No 2