Section	Subdivision	Township	Range	Cultivated Acreage	Description of Culture	Date of First Cultn
26	NE¼ NE¼	19 N	64 E	13.46	Grain	
"	" "	"	"	.88	Alfalfa	
25	NW¼ NW¼	"	"	20.14	"	
"	SW¼ "	"	"	.06	"	
"	" "	"	"	.95	Garden	
"	NW¼ "	"	"	.81	"	
"	NE¼ "	"	"	1.25	"	
"	SE¼ "	"	"	4.70	"	
		Total		41.80		

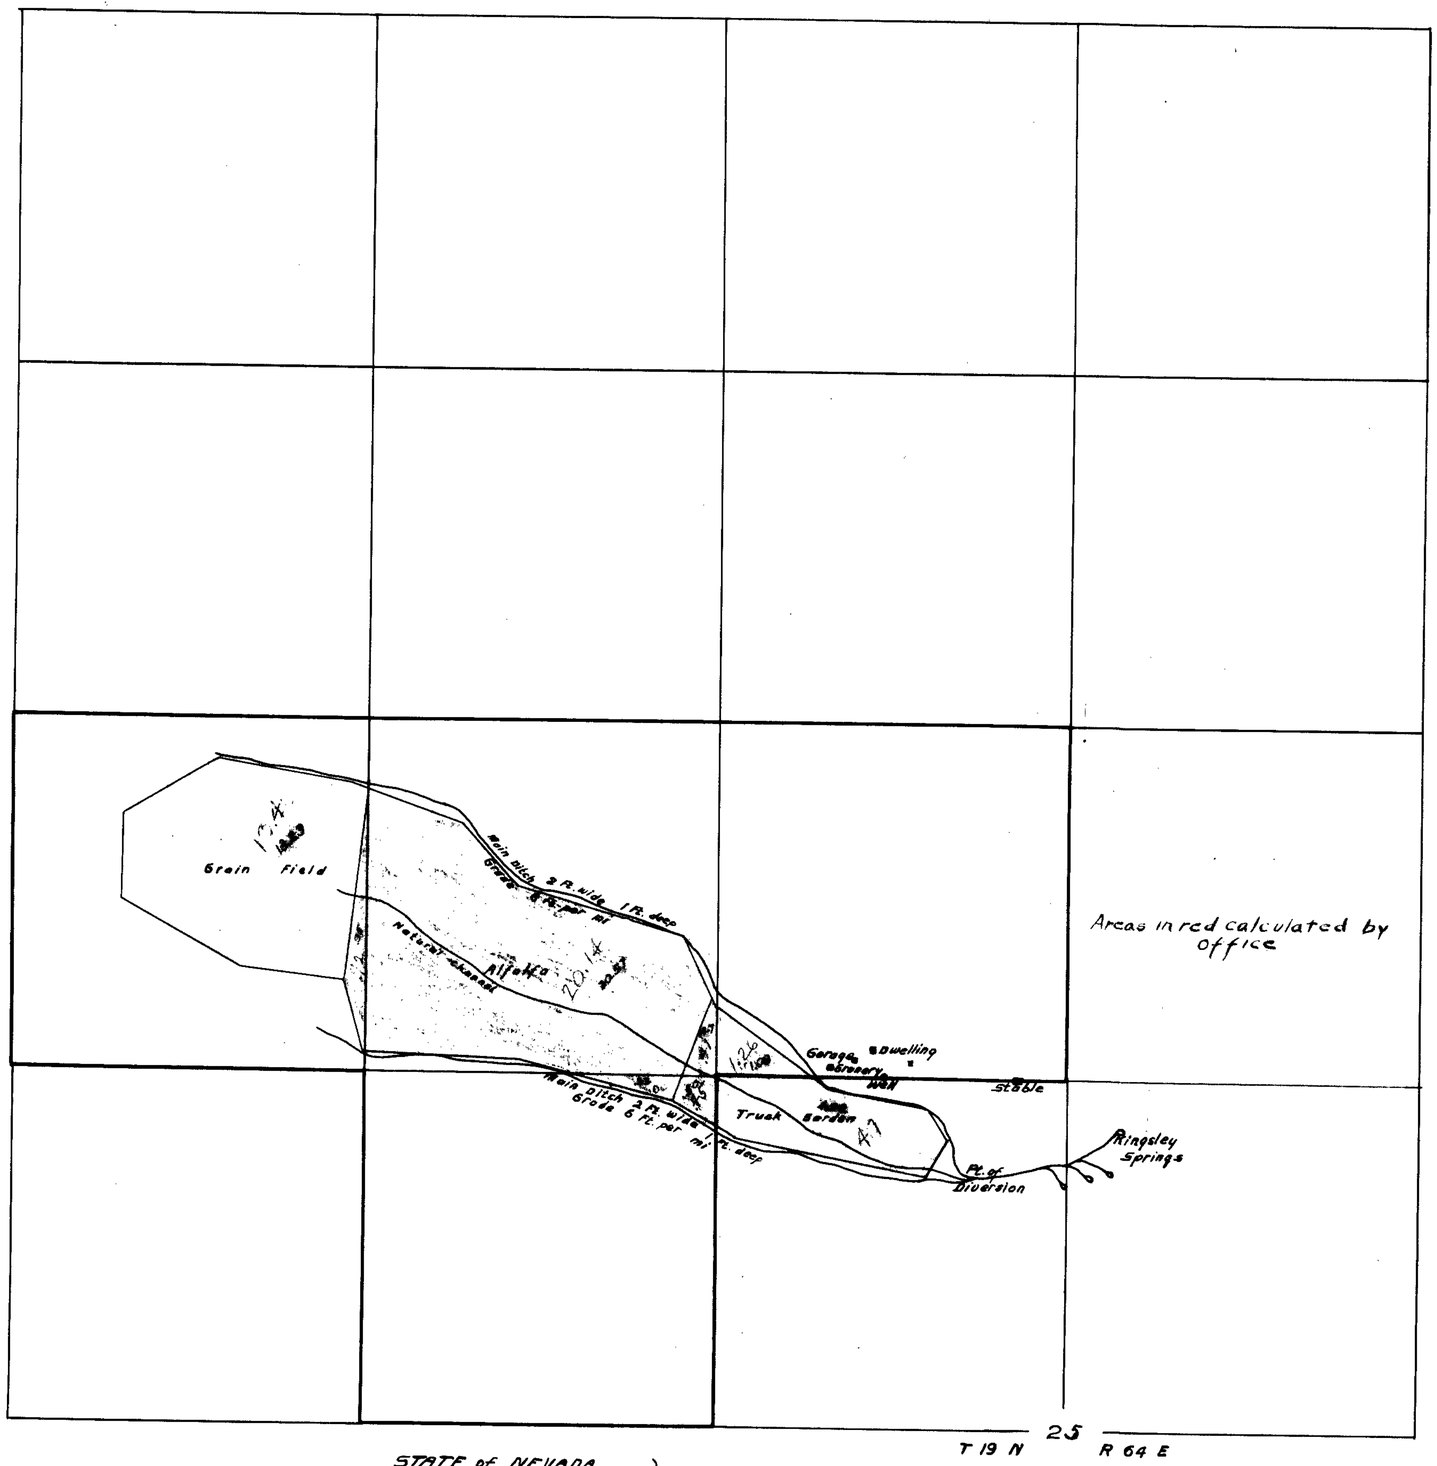

N

FILED
Jan. 6, 1923.
STATE ENGINEER'S OFFICE

STATE of NEVADA
COUNTY of WHITE PINE } S.S.

I, Richard P. Arnold being first duly sworn depose and say
That the above map is a true and accurate plat of the lands irrigated by John B. Pescio as taken from the field notes of a survey made by me, completed on the 26th day of November 1922.
That the map and survey were made at the instance of John B. Pescio owner of said lands and that it truly represents the irrigated lands of said John B. Pescio.

Richard P. Arnold
Surveyor

Subscribed and sworn to before me this 30th day of December 1922.

J. M. Rockhart
Notary Public in and for White Pine County Nevada.

CULTURAL MAP
For Permit No. 5187 showing lands irrigated from KINGSLEY SPRINGS by JOHN B. PESCIO
Surveyed by Richard P. Arnold, Ely Nevada
Scale 1 in = 300 ft.

TAO 4-19-23.