SECTION	SUBDIVISION	T. N.	R. E.	ACREAGE	DESCRIPTION OF CULTURE	DATE OF FIRST CULTURE
23	SE¼ of SE¼	44	55	3.6	Sage Brush and Grass	
				0.1	Garden.	
				1.6	Meadow	
				1.4	Grain	
				1.8	Grass	
				7.1	Sage Brush Pasture.	
24	S½ of SW¼	44	55	5.6	" " "	
				7.1	Sage Brush and Grass.	
				0.2	Garden	
				5.9	Meadow - Tame Grass	
				5.1	Grain.	
				3.0	Grass.	
				42.0		

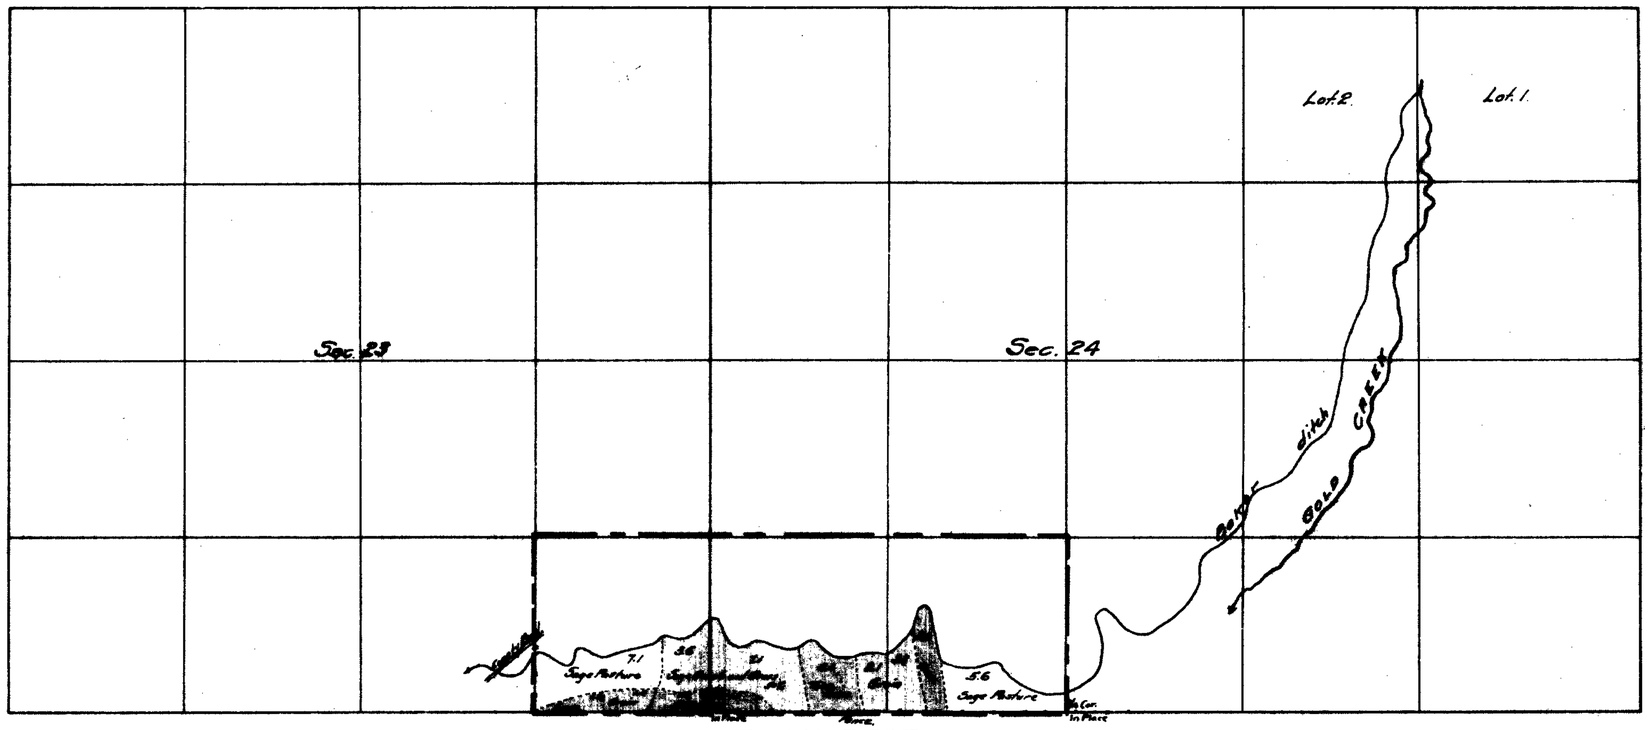

T. 44 N., R. 55 E.

STATE OF NEVADA
COUNTY OF ELKO
Chas. F. DeArmond being first duly sworn, [illegible] that the above map is a true and accurate plat of the [illegible] irrigated by Jessey F. Baker [illegible] taken from the field notes of a survey made by me [illegible] completed on the 14th day of July, 1923.

That the map and survey were made at the instance of Jessey F. Baker [illegible] owner of [illegible] lands, and that it truly represents the irrigated lands of [illegible] Jessey F. Baker, irrigated under Permit No. 5219.

Chas. F. DeArmond

Subscribed and sworn to before me
this 24th day of June 1924.

H. W. Oertle
Notary Public, in and for Elko County, Nevada

FILED
June 26, 1924
STATE ENGINEER'S OFFICE

CULTURAL MAP
PERMIT No. 5219
JESSEY F. BAKER

WATER SOURCE:- GOLD CREEK
WATER SYSTEM:- OWYHEE RIVER
ELKO COUNTY NEVADA
SCALE 1 INCH = 600 FEET.

Certificate No. 1049, Bk. 5 issued Aug. 14, 1924 for 0.293 c.f.s.

6-26-24

5219