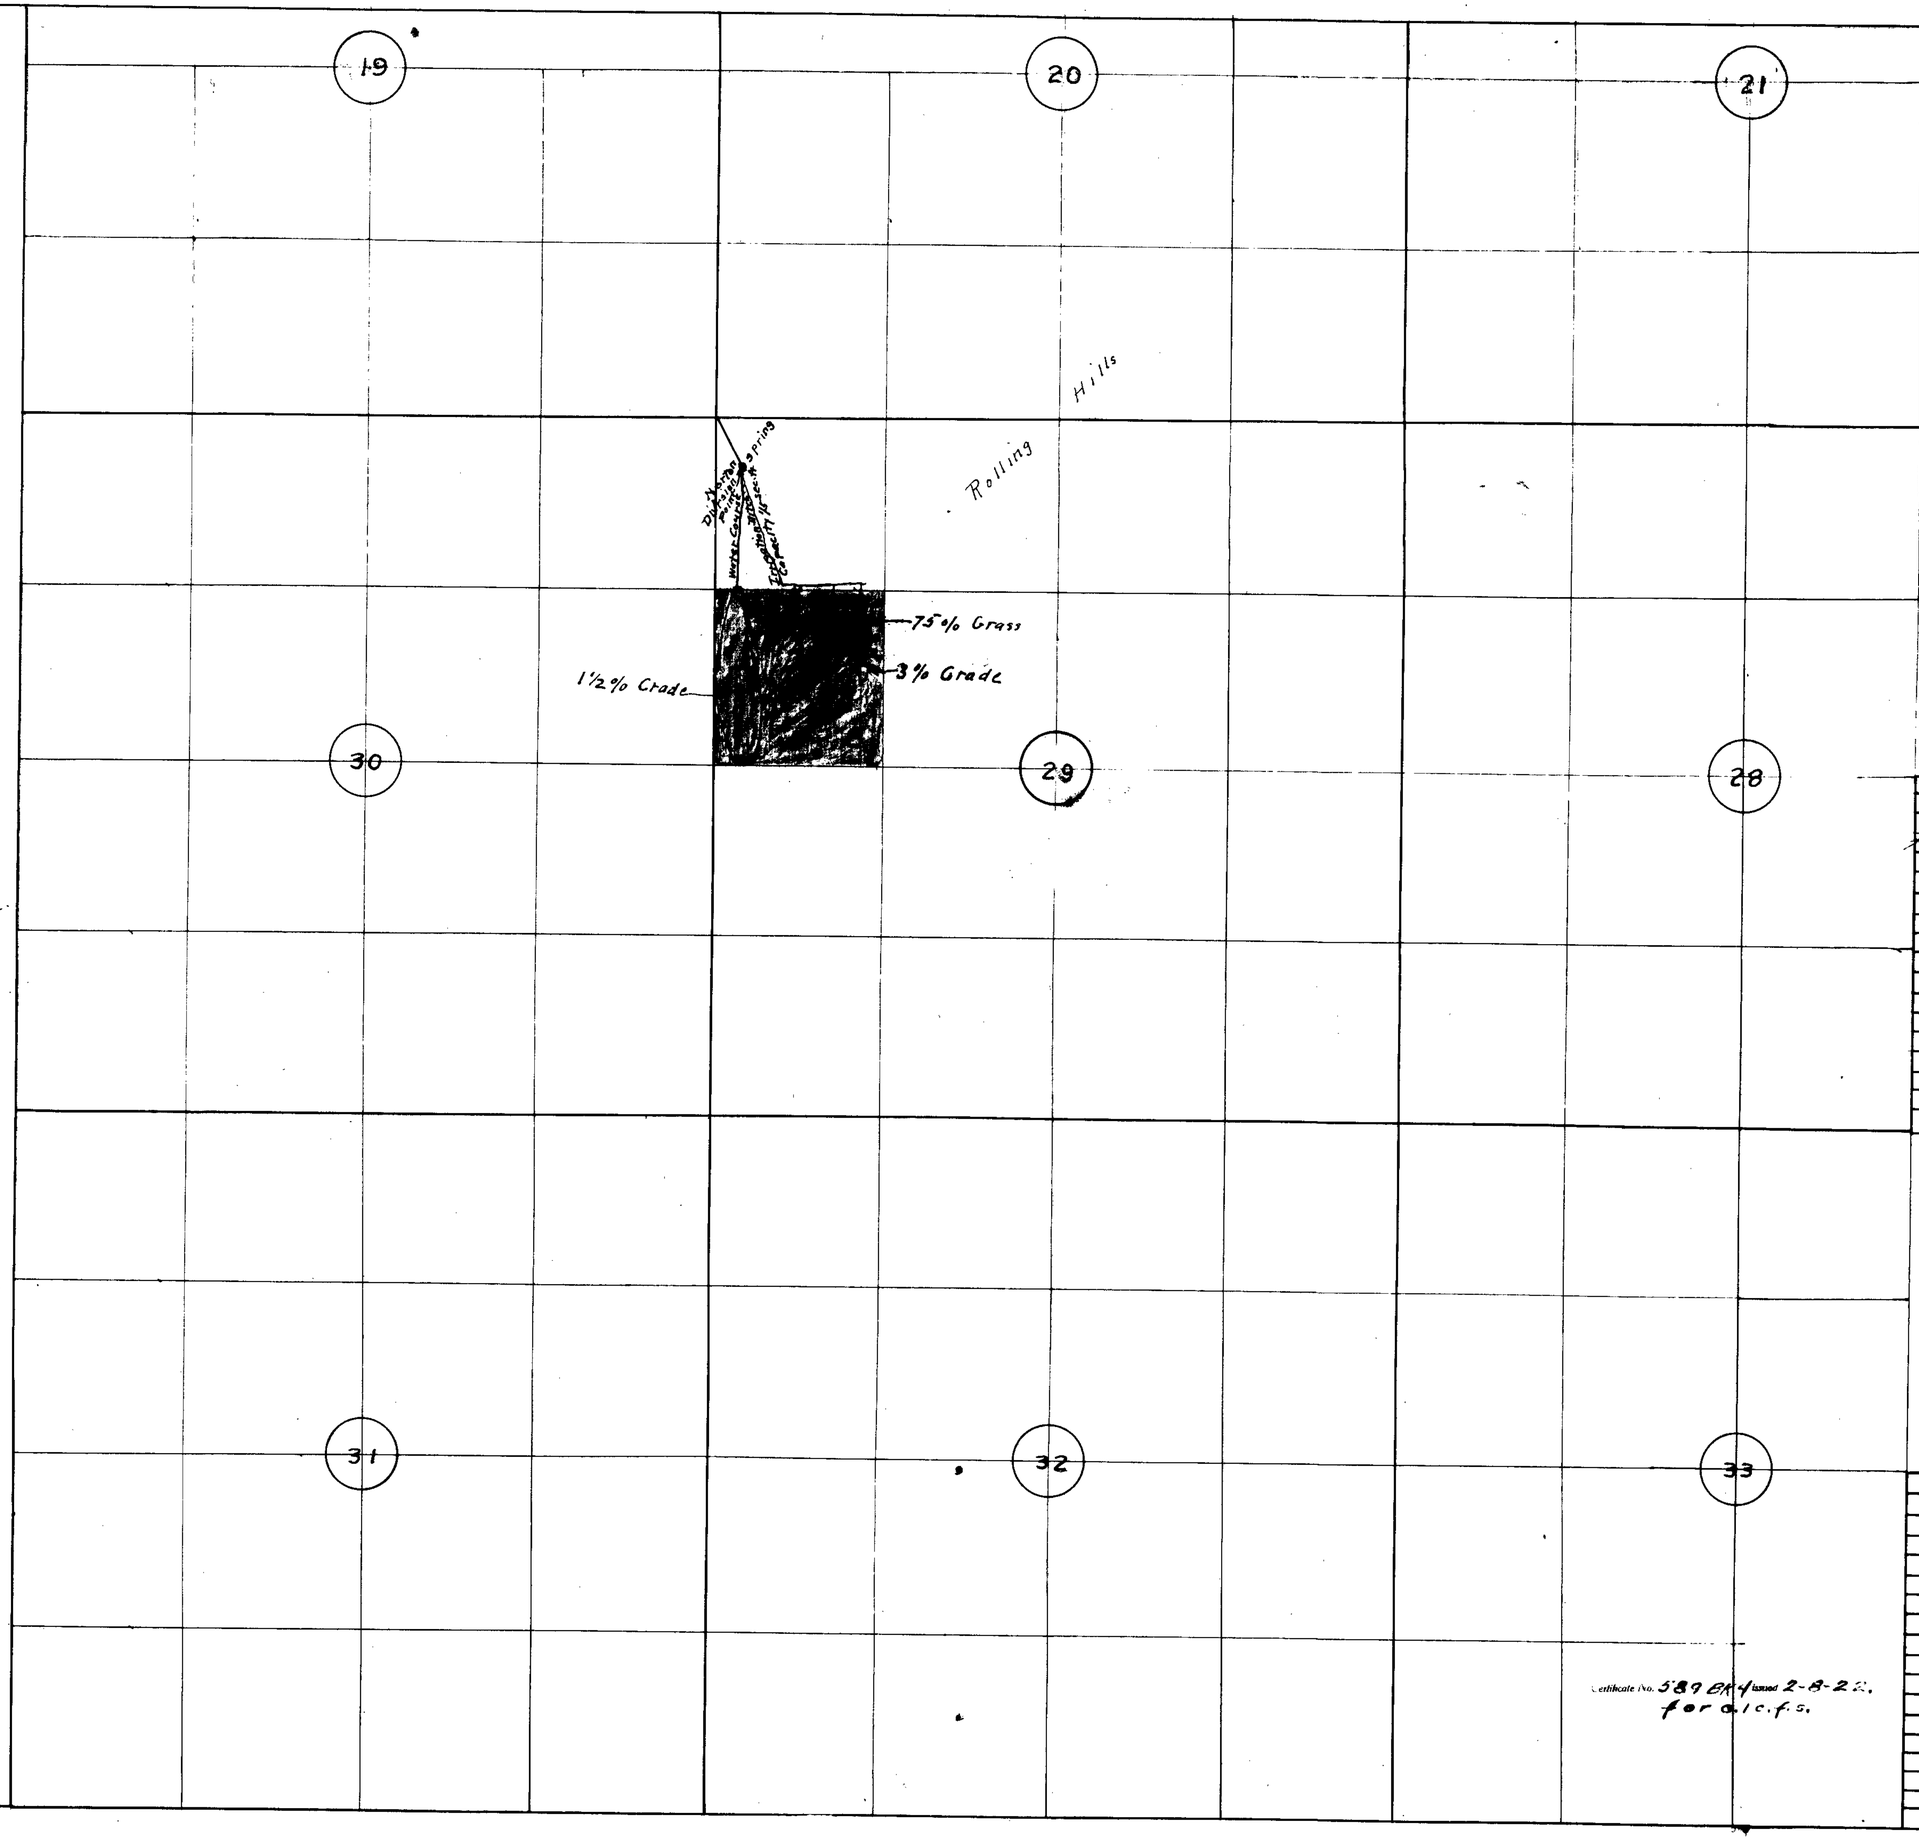

Section	Sub-division	Township	Range	Cultivated Acreage	Description of Culture	Date of First Culture
29	SW 1/4 of NW 1/4	34	19	5 acres	Rye & Grass	

State of Nevada } ss
County of Washoe }

I Max McCarthy, being first duly sworn, depose and say that the above map is a true and accurate plat of the irrigation works as taken from field notes of a survey made by me. Completed on the 19th day of June 1919. That such survey was made at the instance of C.C. Norton, owner of the lands, and that it truly represents the irrigated lands of said C.C. Norton

Max McCarthy
Surveyor

Subscribed and sworn to before me
This 14th day of June 1921
H.L. Norton
Notary Public in and for Washoe County Nev.
Commission expires Feb. 21-1922

FILED
11/19/21
STATE ENGINEER'S OFFICE

Ack
6-15-21
file as of 11/19/21

Cultural Map
Permit No 5227
C.C. Norton
Sheepshead, Nevada.

Certificate No. 589 Bk 4 issued 2-8-22.
for a.1 c.f.s.

Drawn by Max McCarthy
May 26 1921

Scale 1" = [illegible]

5227