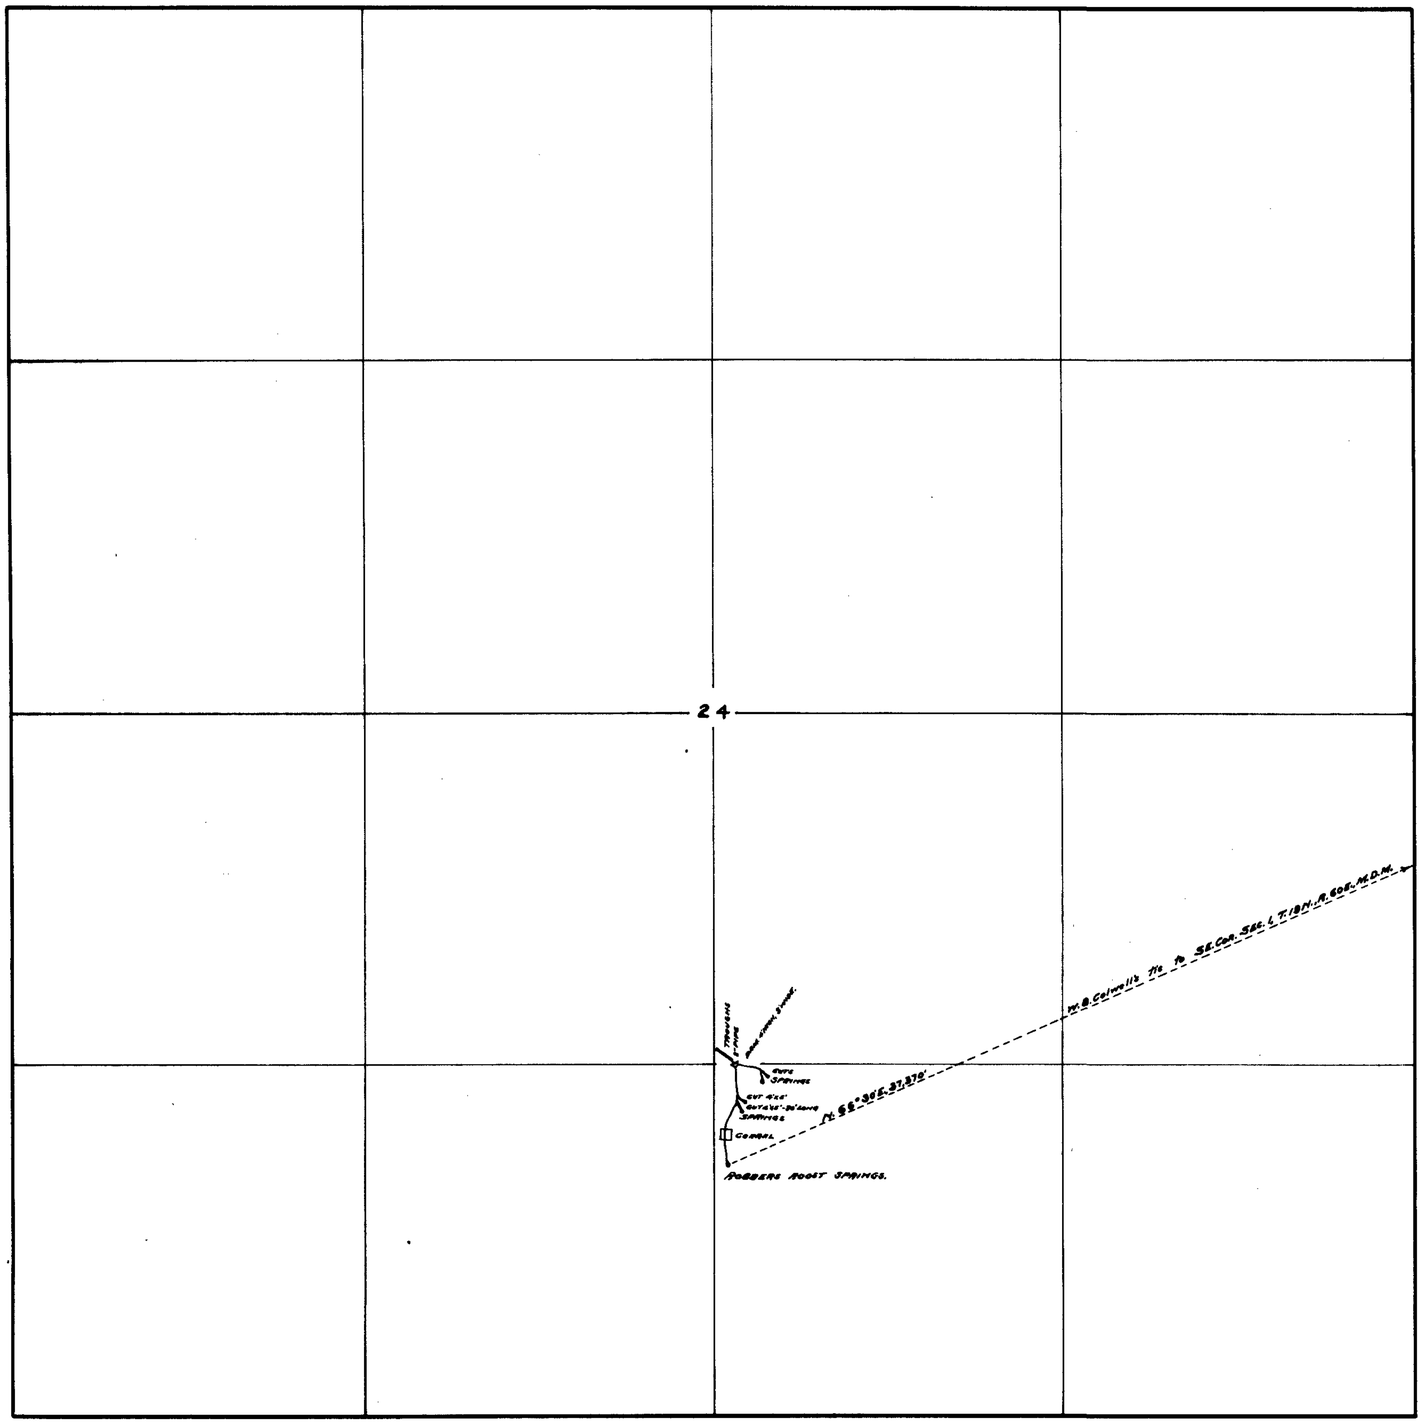

T. 19 N., R. 59 E., UNSURVEYED.

STATE OF NEVADA. } SS.
COUNTY OF WHITE PINE

I, F.W. Millard, being first duly sworn, depose and say that the above map is a true and accurate plot of the John Uhalde stock-watering works, as taken from the field notes of a survey made by me, completed on the 4th day of December, 1921, that such survey was made at the instance of John Uhalde, that the map represents the works described in Application No. 5235, together with the location of streams and ditches in the immediate vicinity F.W. Millard, Surveyor.

Subscribed and sworn to before me this, the 23rd day of December, 1921.

Notary Public in and for White Pine County, Nevada.

FILED
Jan-2-22
STATE ENGINEER'S OFFICE

MAP
SHOWING ROBBERS ROOST SPRINGS
AND THE STOCK-WATERING WORKS OF
JOHN UHALDE
SURVEYED DEC. 4, 1921.
BY ED. MILLARD & SON.
ELY, NEVADA.
SCALE 1-INCH = 300 FEET.

Certificate No. 578 BK4 2-8-22.
for 0.015 c.f.s.

5235