Section	Subdivision	T.N.	R.E.	Cultivated Acreage	Description of Culture	Date of First Culture
26	NW¼ NW¼	31	59	22.1	Grass Pasture	
"	SW¼ NW¼	"	"	24.2	" "	
"	SE¼ NW¼	"	"	14.1	" "	
"	NE¼ SW¼	"	"	[illegible]	" "	
"	NW¼ SW¼	"	"	[illegible]	" "	
			Total	[illegible]		

Note:- The above land is also irrigated during the spring run-off in favorable seasons by water from Thompson or Short Creek claimed under a vested right.

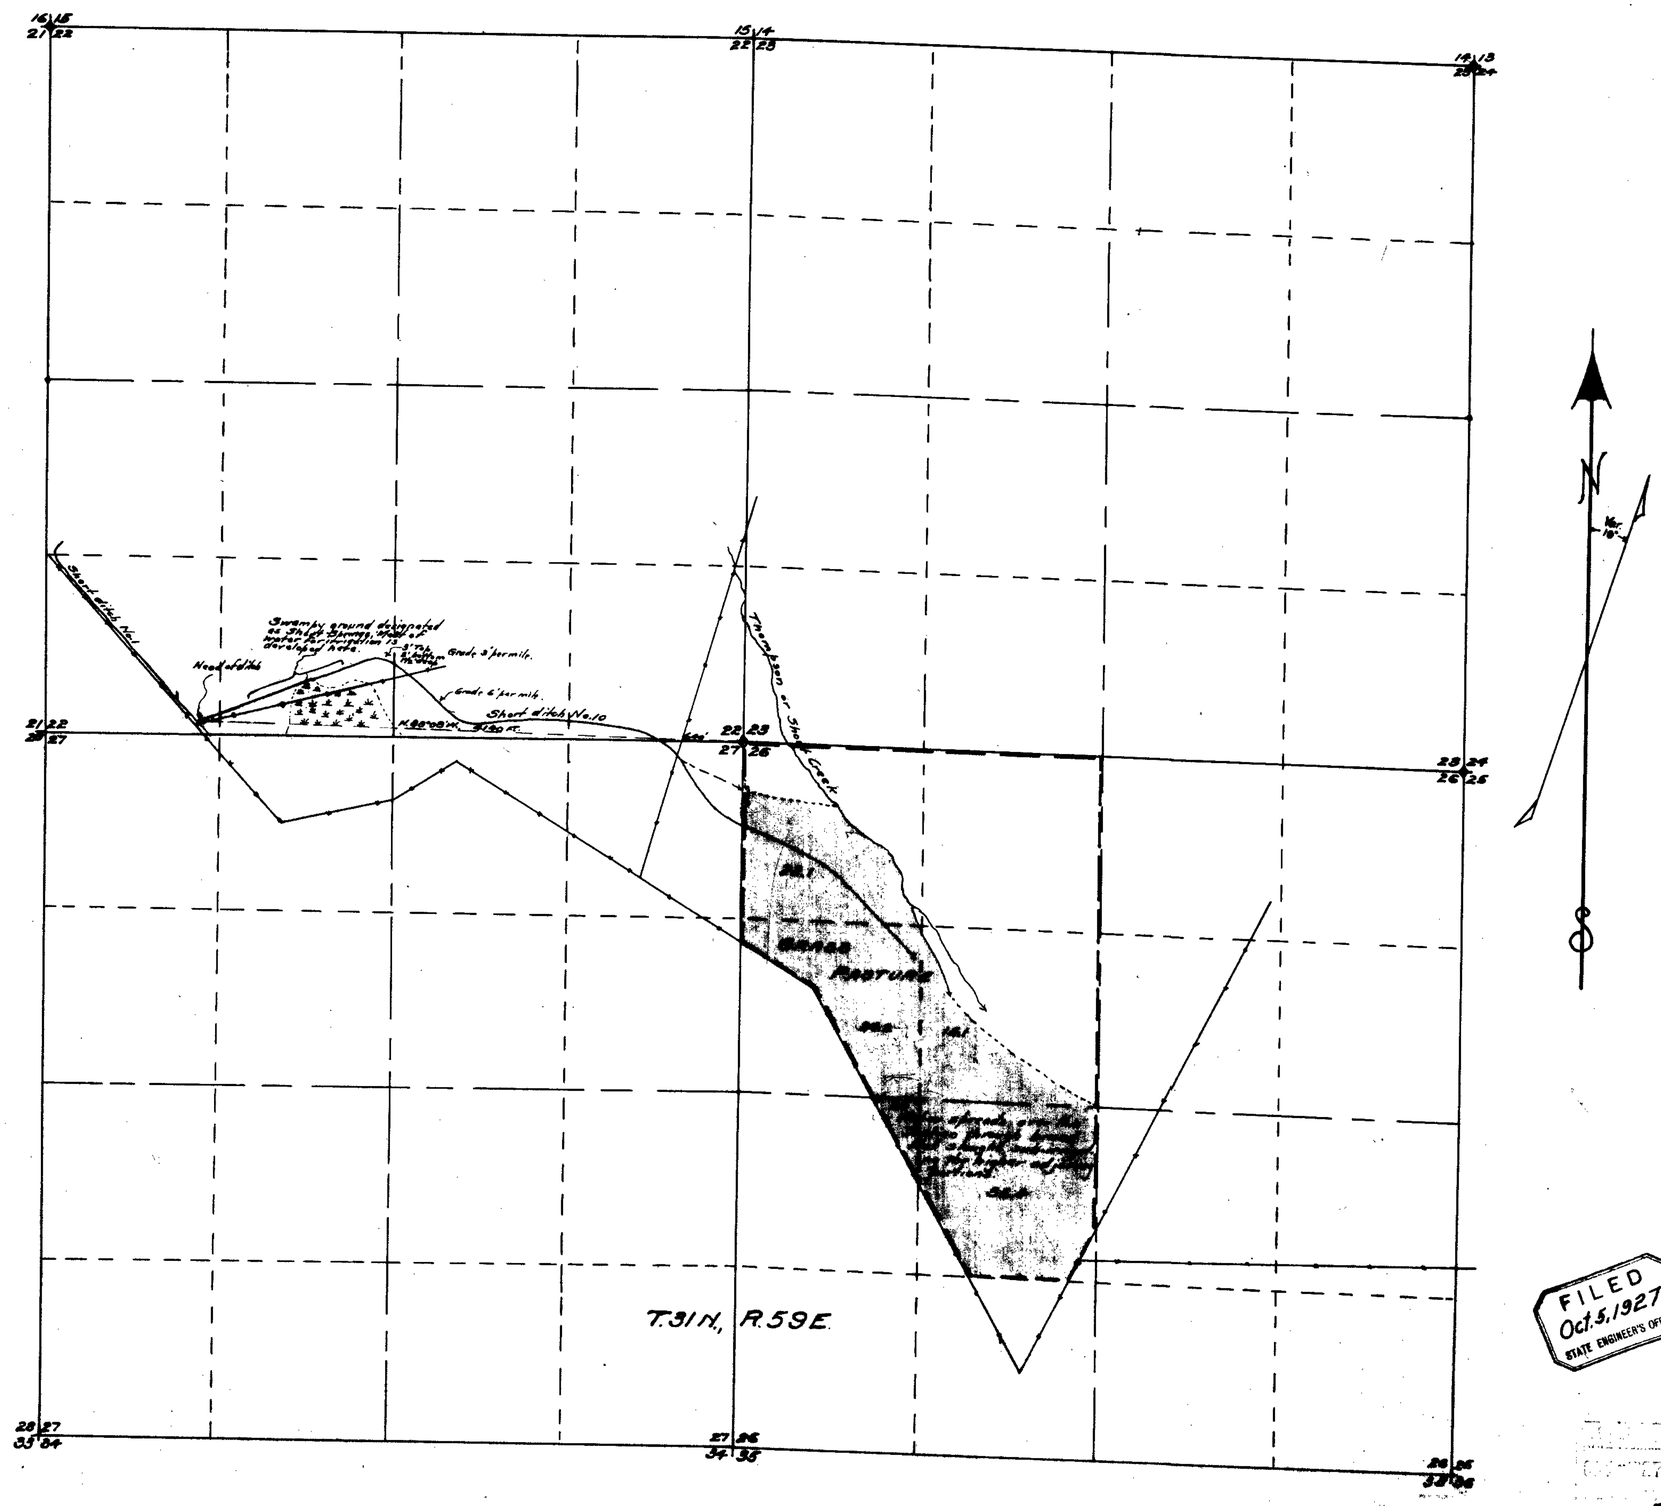

STATE OF NEVADA, } ss.
County of ELKO }

I, Chas. F. De Armond, being first duly sworn, depose and say that this map, consisting of one sheet, has been correctly drawn to the designated scale from field notes of a survey made by me on September 14, 1927; that it truly and correctly represents the location and extent of the works used to divert water from Short Springs in Elko County, by W. S. Short for irrigation purposes under application No. 5269. That the head of diverting ditch, place of diversion, location, size and grades of the diverting channel, location and description of all measuring devices, (none), the location and extent of lands owned or controlled by the applicant upon which water applied for under application No. 5269 is used, together with the area and kind of culture in each 40-acre subdivision, and the location and names of all other works or streams which are crossed by or connected with said works are fully and correctly designated thereon.

Chas. F. De Armond
State Water Right Surveyor.

Subscribed and sworn to before me this 30th day of September, 1927.

Morley Griswold
Notary Public in and for Elko County, Nevada.

FILED
Oct. 5, 1927
STATE ENGINEER'S OFFICE

Certificate No. 1467 — Issued 12-21-27

MAP

To Accompany Proof of Beneficial Use
Under Application No. 5269
For Irrigation by W. S. Short.
From Short Springs.
Surveyed Sept. 14, 1927.
By C. F. De Armond.
Scale 1 inch = 800 feet.

5269