IRRIGATED UNDER PERMIT 5321

SECTION.	SUBDIVISION	T.N.	R.E.	ACRES	CULTURE	FIRST CULTURE
11	SE¼ of NE¼	31	59	9.8	GRASS PASTURE	

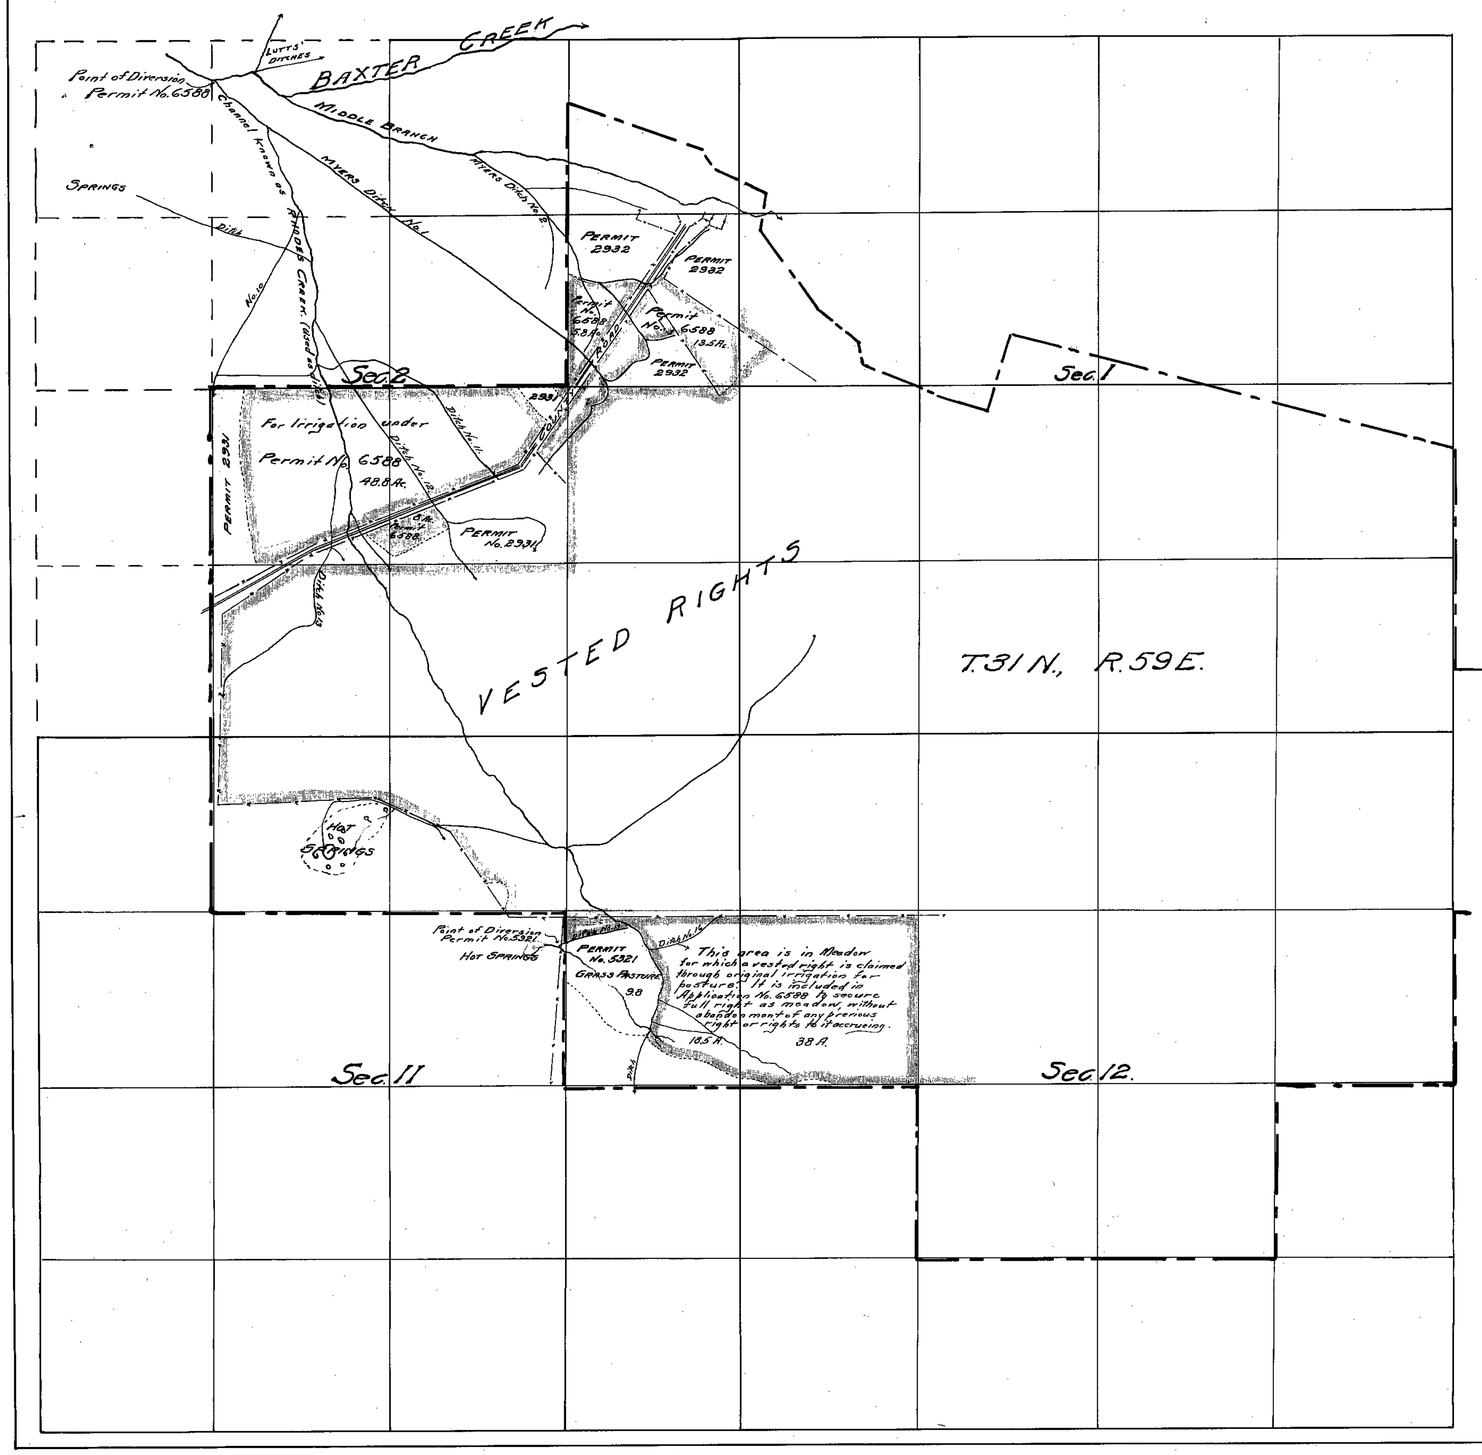

State of Nevada } SS.
County of Elko }

Chas. F. DeArmond, being first duly sworn, deposes and says that the above map is a true and accurate plat of the irrigation works to be used and lands to be irrigated under Permit No. 6588, together with the lands irrigated under Permit No. 5321, as taken from the field notes of a survey made by him, completed on the 8th day of November, 1921; that the map and survey were made at the instance of Albert B. Myers, owner of said lands, and that the streams and ditches in the immediate vicinity and the lands irrigated under Permit No. 5321 are truly represented thereon.

Chas. F. DeArmond.
State Water Right Surveyor.

Subscribed and sworn to before me this 13th. day of November, 1922.

[signature]
Notary Public in and for Elko County, Nevada.

Jan. 6, 1923.

12-2-22

#5321 - Certificate No. 929 Issued 12/21/23 for .09 acres

CULTURAL MAP
PERMIT No. 5321

MAP OF LANDS AND IRRIGATION SYSTEM
PERMIT No. 6588

ALBERT B. MYERS
ARTHUR, ELKO COUNTY, NEVADA
SCALE 1 INCH = 600 FEET.

Filed 1/6/23

Places in files under 5321 - 6588