Section	Subdivision	Township	Range	Cultivated Acreage	Description of Culture	Date of first Cult're
32	NE4 SW4	12 N	61 E	.62	Alfalfa	
"	" "	"	"	.41	Garden	
"	SE4 "	"	"	.11	"	
"	" "	"	"	4.40	Alfalfa	
"	" "	"	"	.50	Garden	
"	NW4 SE4	"	"	2.64	Alfalfa	
"	NE4 "	"	"	2.30	"	
		Total		10.98		

should be 0.16

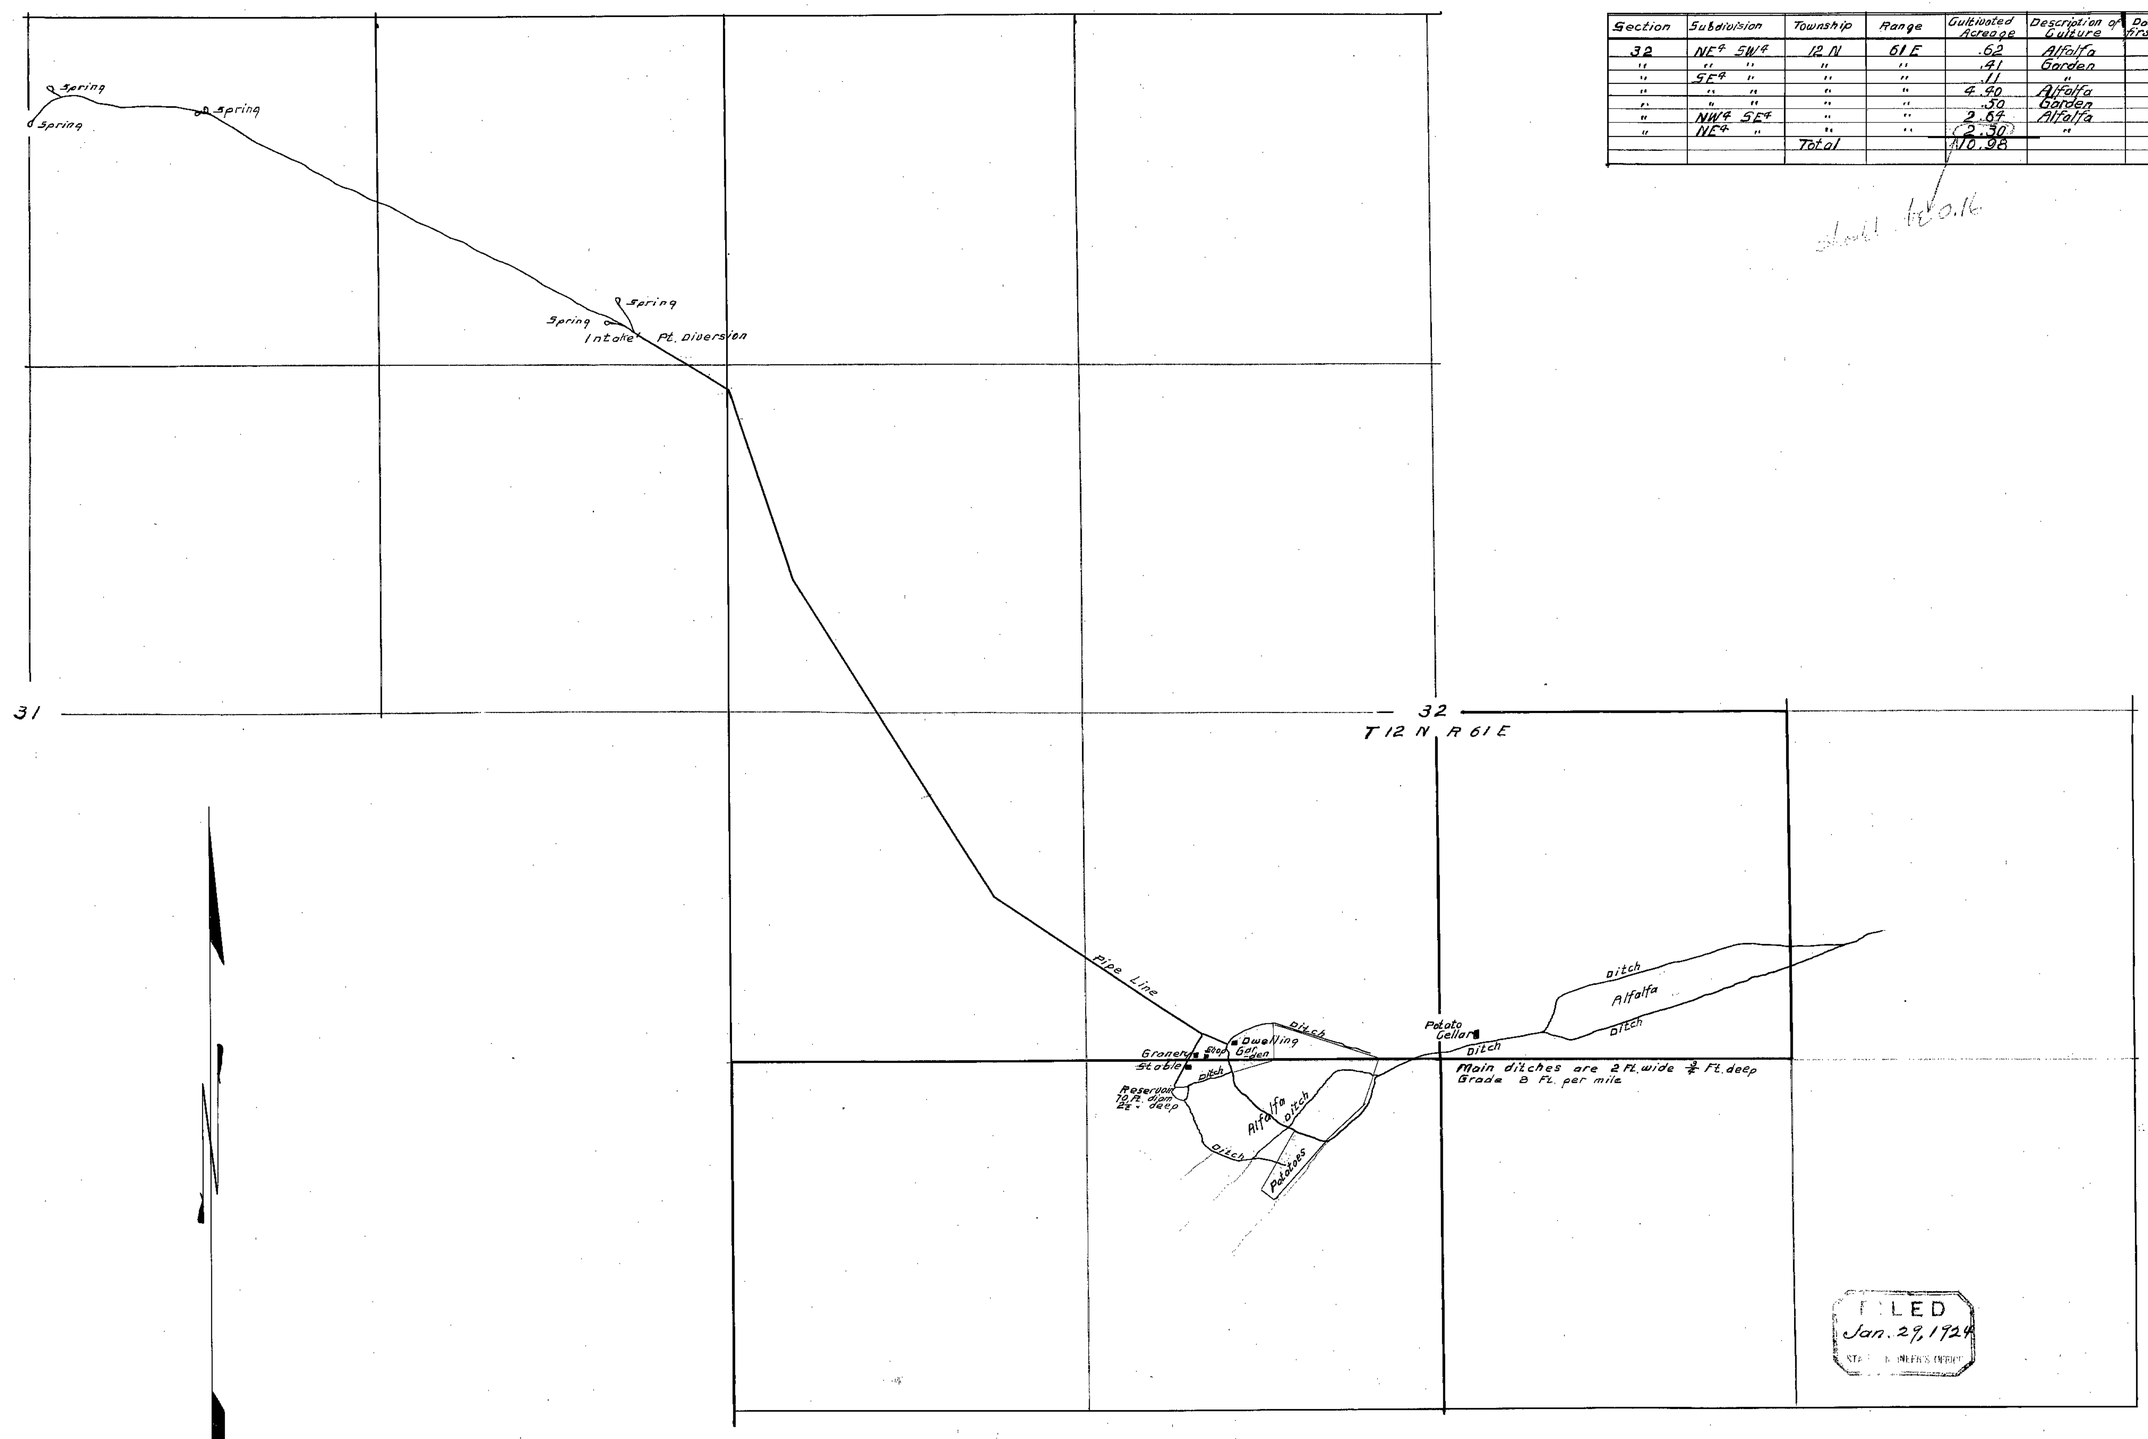

FILED
Jan. 29, 1924
STATE ENGINEER'S OFFICE

STATE of NEVADA
COUNTY of WHITE PINE } S.S.

I, R.P. Arnold being first duly sworn depose and say
That the above map is a true and accurate plot of the lands irrigated by W. C. Goodman as taken from the field notes of a survey made by me, completed on the 12th day of Nov. 1922.
That the map and survey were made at the instance of W. C. Goodman owner of said lands and that it truly represents the irrigated lands of said W. C. Goodman.

Richard P. Arnold
Surveyor.

Subscribed and sworn to before me this 30th day of December 1922.

J. M. Lockheart
Notary Public in and for White Pine County, Nevada.

Certificate No. 972, Bk. 4 issued 2/1/24 for 0.0378 c.f.s.

CULTURAL MAP
For Permit No. 5337 showing lands irrigated from NORTH SPRING by W. C. GOODMAN.
Surveyed by R. P. Arnold Ely, Nevada.

Scale 1 in = 300 Ft.

5337

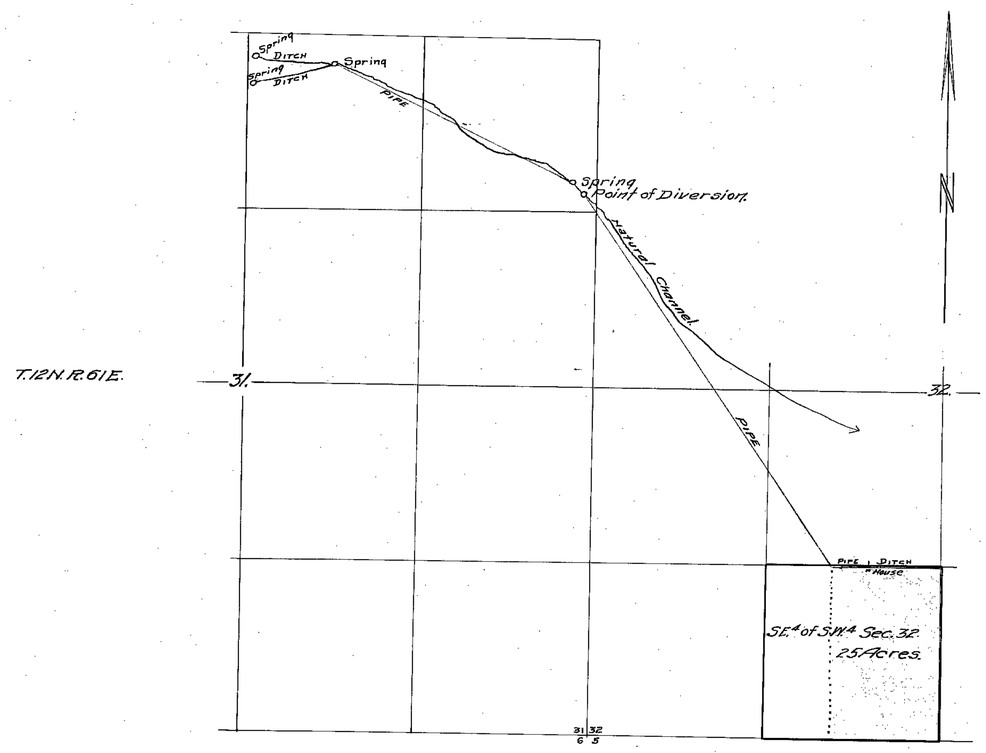

Certificate No. 972 BK4 issued 2-1-24.
for 0.037 c.f.s.

STATE OF NEVADA
COUNTY OF WHITE PINE } ss.

I, W.B. Colwell, being first duly sworn depose and say that the above map is a true and accurate plat of the W. C. GOODMAN irrigation works as taken from the field notes of a survey made by me completed on the 28TH. Day of June 1920: that such survey was made at the instance of W. C. Goodman: that the map represents the works described in Application No. 5337: together with the location of the streams and ditches in the immediate vicinity.

W.B. Colwell
Surveyor

Subscribed and sworn to before me this 29TH. day of June 1920.

Notary Public in and for White Pine County Nevada.

FILED
7-2-20
STATE ENGINEER'S OFFICE

Plat of Application No. 5337.
From North Spring.
By W. C. Goodman
Of McGill-Nevada.
Scale 600'=1".

5337