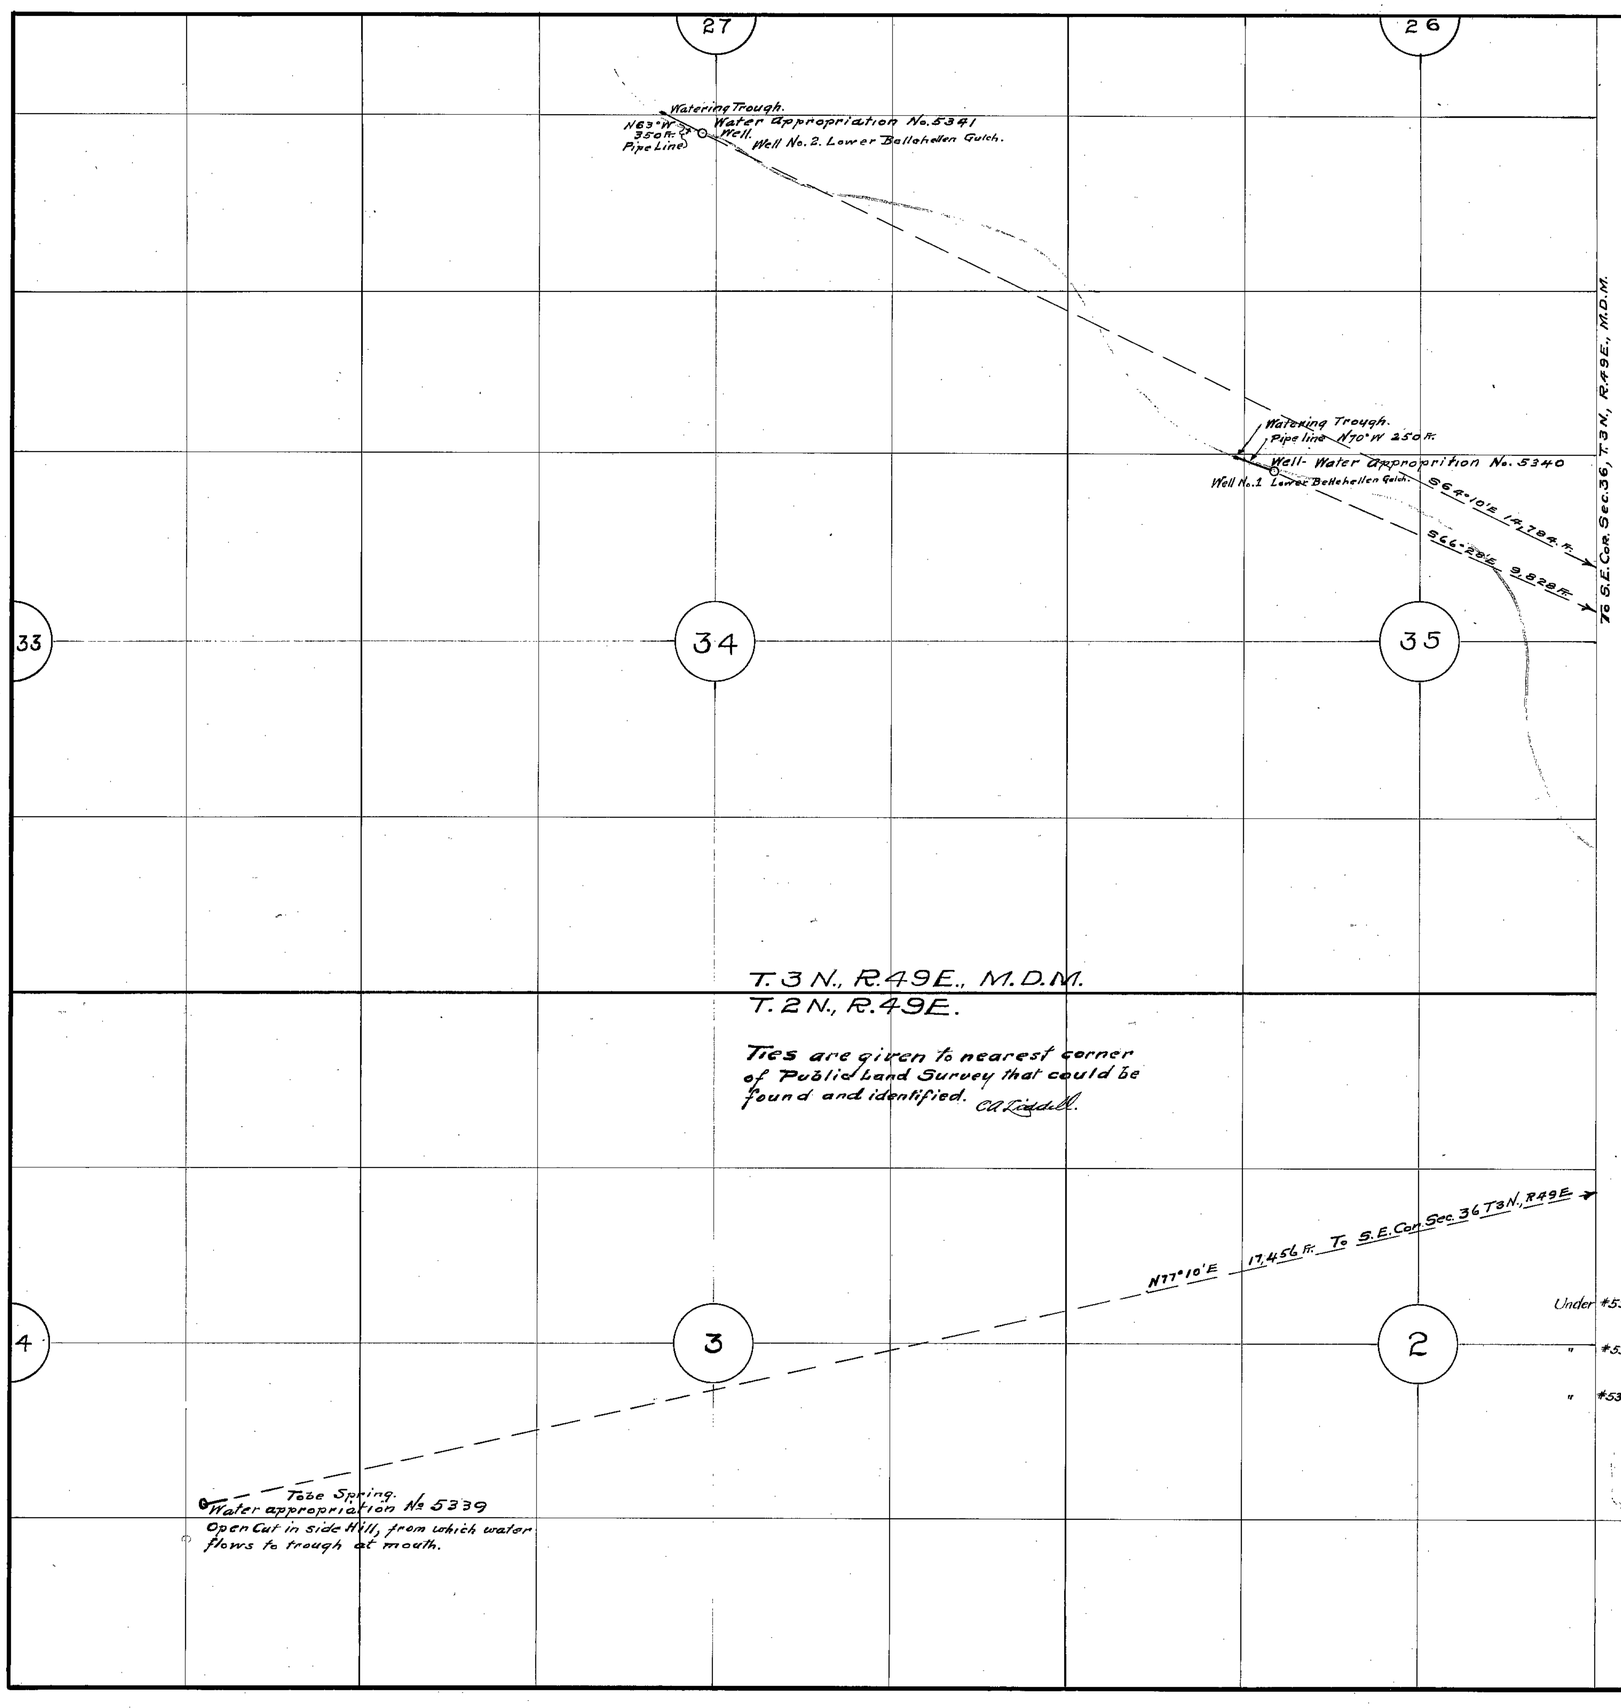

State of Nevada } s.s.
County of Nye }

I, C.A. Liddell, being first duly sworn, depose and say that the above map is a true and accurate plat of the location of the springs and points of diversion, together with the works constructed thereat, as taken from the field notes of a survey made by me, completed on the 10th day of May 1924.

That the map and survey were made at the instance of Gustaf R. Peterson and that it truly represents the conditions on the ground.

C.A. Liddell
State Water Right Surveyor.

Subscribed and sworn to before me, this 6th day of November, 1924.

M.W. Gibson
Notary Public in & for Nye Co., Nevada.

Under	#5339	1077, Bk. 5	Dec. 5, 1924 for 0.009 c.f.s.
"	#5340	1078, Bk. 5	Dec. 5, 1924 for 0.009 c.f.s.
"	#5341	1079, Bk. 5	Dec. 5, 1924 for 0.009 c.f.s.

Nov. 19, 1924

PLAT

Showing position of, and ties to Water Permits
No. 5339 Tobe Spring
No. 5340 Well No. 1 Lower Bellehellen Gulch.
No. 5341 Well No. 2 Lower Bellehellen Gulch.
Gustaf R. Peterson, owner.

Scale 1 in. = 600 ft.

5339-5340-5341

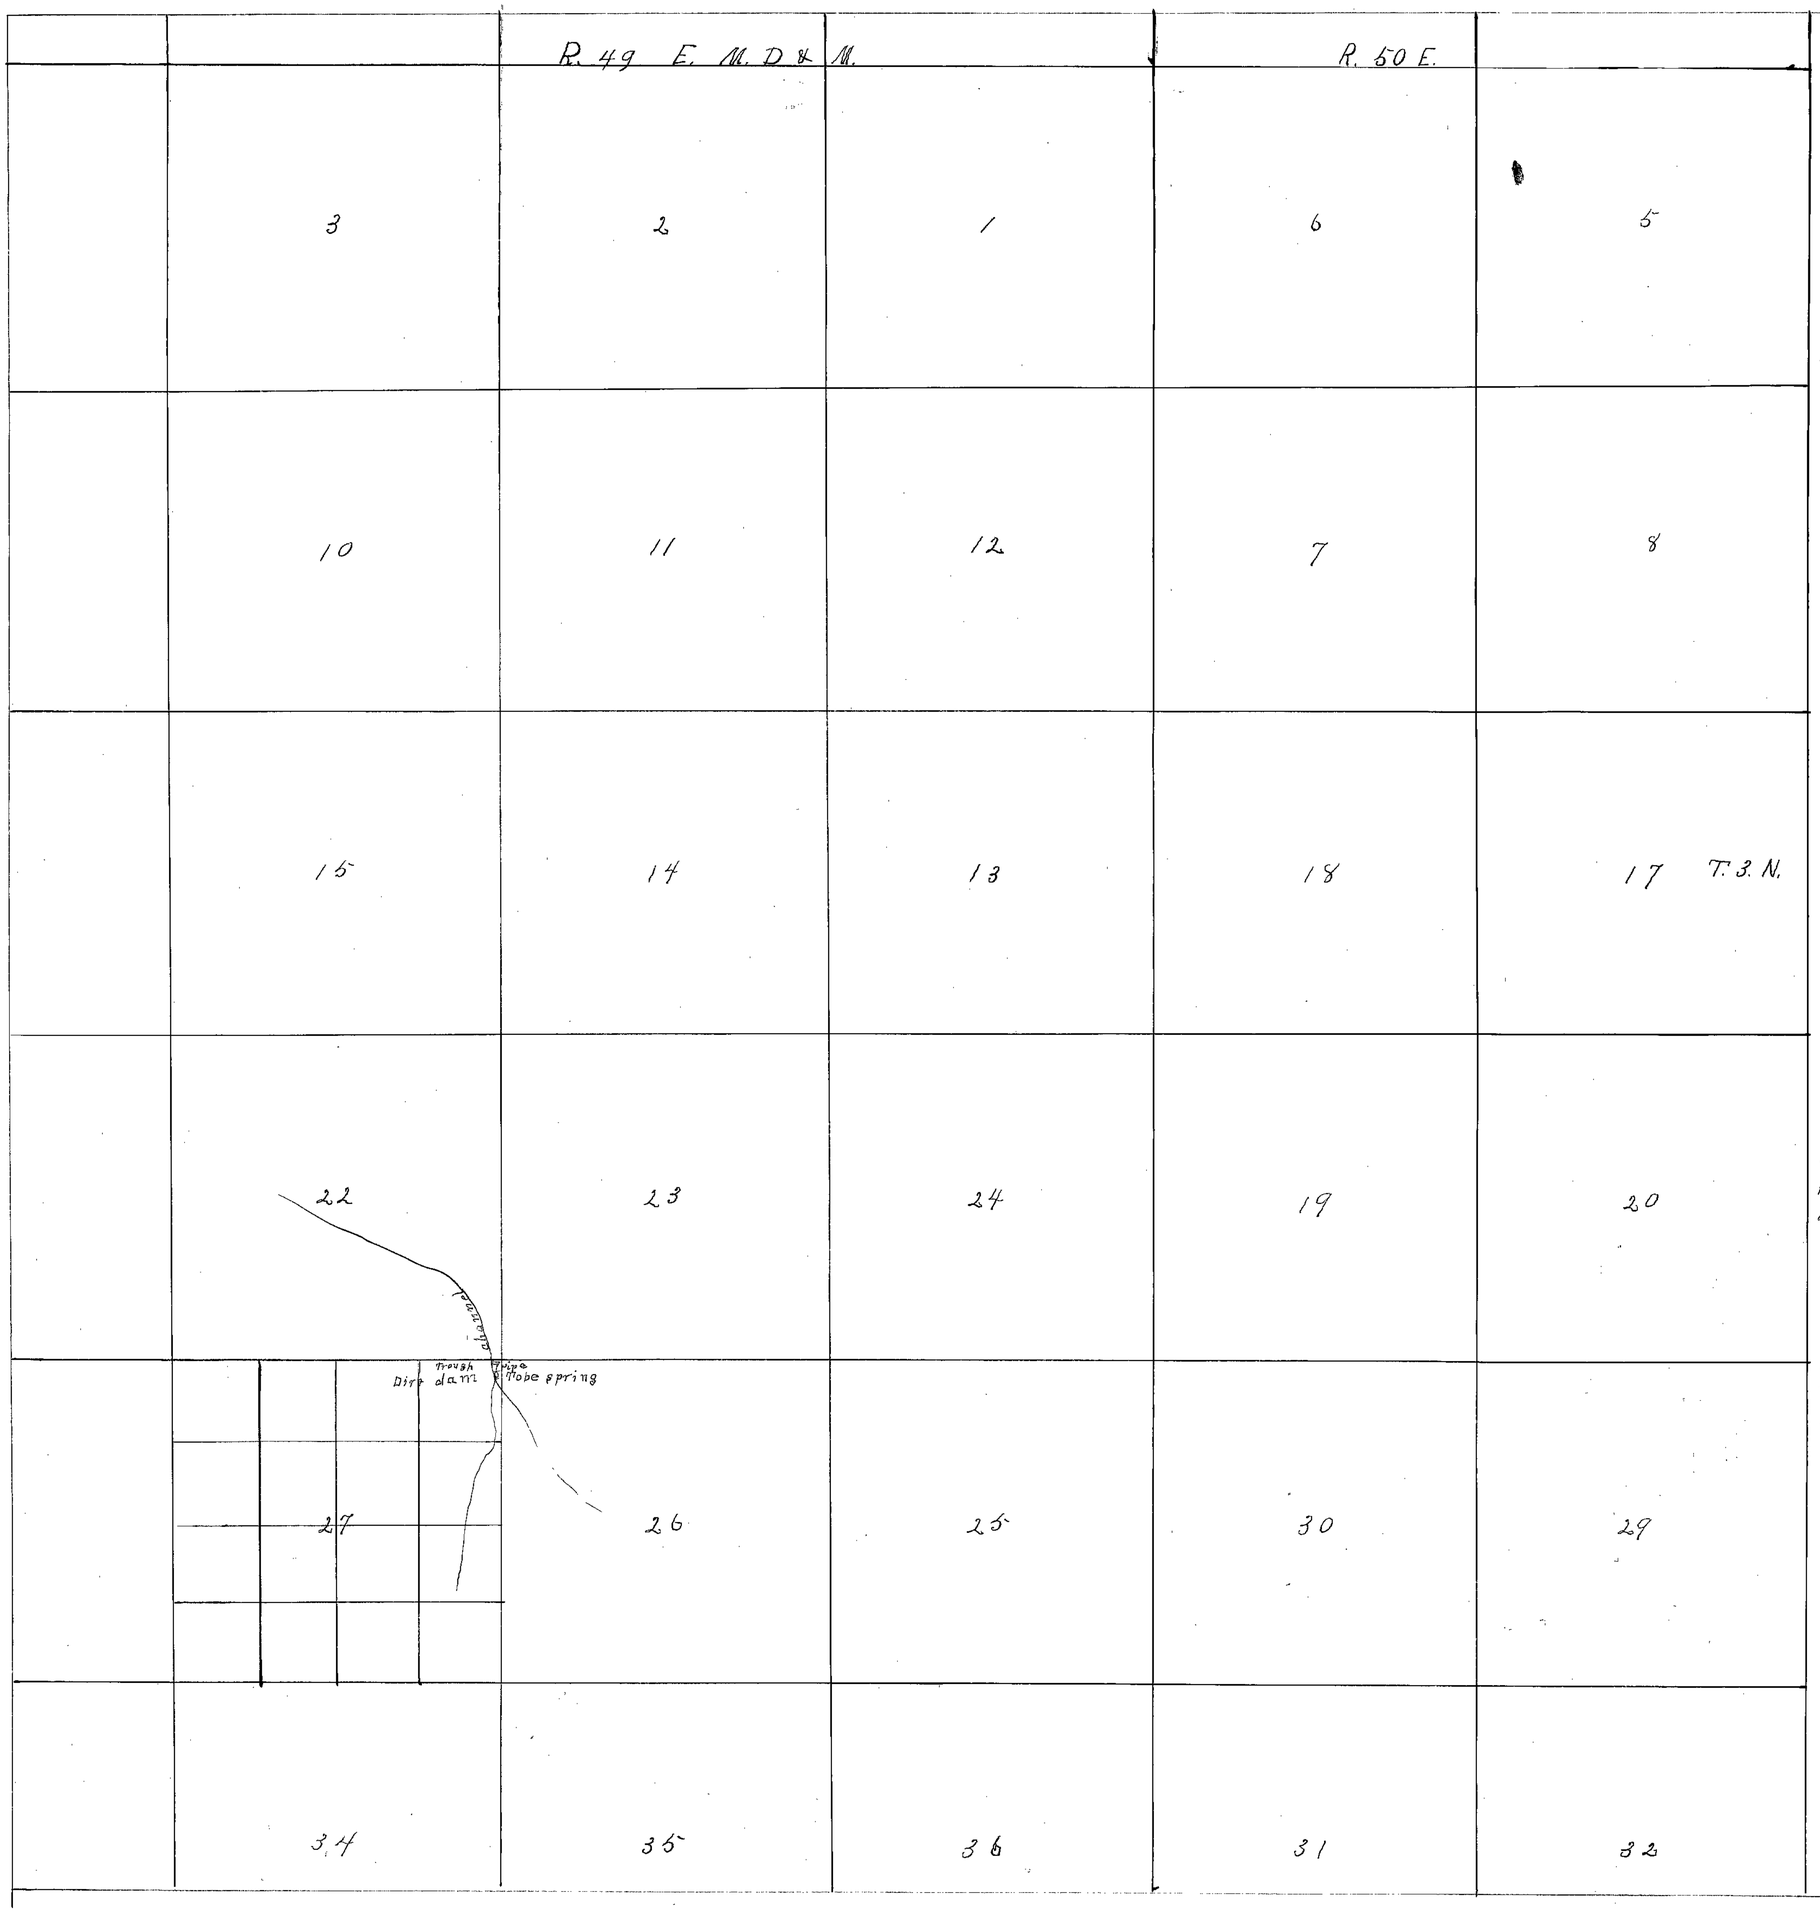

Tobe Spring
Gust. R. Peterson

I W. A. Ray being first duly sworn depose and say that the above map is a true and accurate plat of the Tobe Spring as taken from the field notes of a survey made by me, completed on the 10th day of February 1918.

That the map and survey were made at the instance of Gustaf R. Peterson owner of said improvements, and that it truly represents the place and manner of use of the waters of said Tobe Spring.

W. A. Ray
Surveyor

Tonopah Nevada
Feb 26th 1919

L. E. Glass

5339