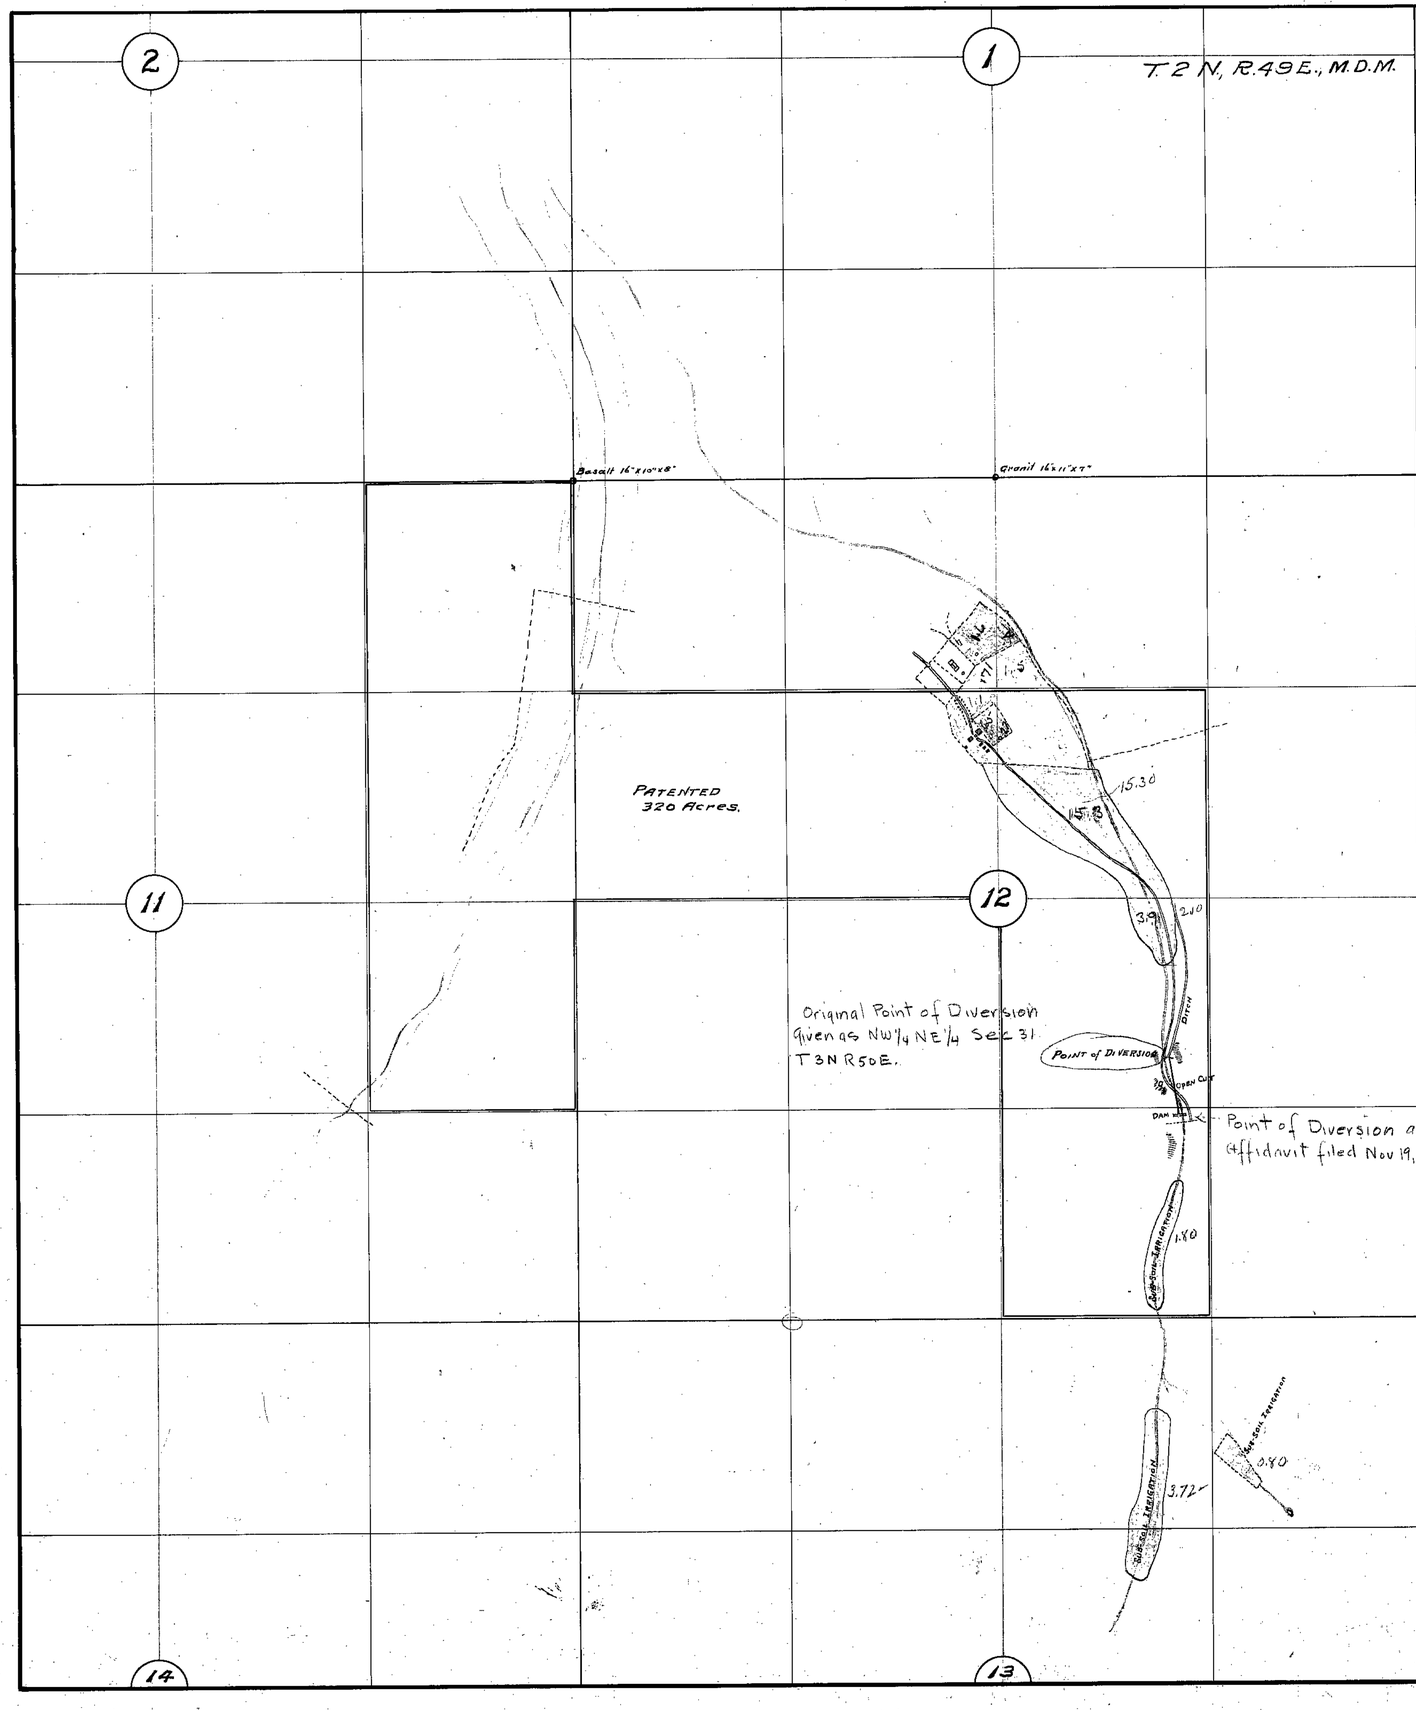

Sec.	Sub-Division	Township	Range	Cultivated - Acreage	Description of culture	Date of First Culture
12	NE¼ NW¼	2 N	49 E	0.71	Alfalfa	
12	N.E.¼ NW¼	2 N	49 E	1.63	Garden	
12	NW¼ NE¼	2 N	49 E	0.43	Alfalfa	
12	NW¼ NE¼	2 N	49 E	1.51	Garden	
12	SE¼ NW¼	2 N	49 E	.65	Alfalfa	
12	SE¼ NW¼	2 N	49 E	1.10	Garden	
12	SW¼ NE¼	2 N	49 E	15.30	Alfalfa	
12	W½ SE	2 N	49 E	3.90	Alfalfa	
13	W½ NE	2 N	49 E	3.72	Alfalfa	leave out
13	NE¼ NE¼	2 N	49 E	0.80	Garden	leave out.
12	SW¼ NE¼	2 N	49 E	.27	Garden	
				29.95		
				4.52		
				25.43	OK.	

State of Nevada } ss.
County of Nye

I, C.A. Riddell being first duly sworn, depose and say that the above map is a true and accurate plat of the lands irrigated by Gustaf R. Peterson as taken from the field notes of a survey made by me, completed on the 4th day of January 1928.

That the map and survey were made at the instance of Gustaf R. Peterson owner of said lands, that it truly represents the irrigated lands of said Gustaf R. Peterson.

C.A. Riddell
Surveyor.

Sworn & subscribed to before me.
This 4th day of May 1928.
[illegible]
Notary public in and for Nye County, Nevada

Certificate No. on 1393 5-4-28

FILED
May 6, 1927
STATE ENGINEER'S OFFICE

OFFICE STATE ENGINEER
NOV 15 '27
RECEIVED
ANS.

Gustaf R. Peterson, owner.
MIKE CREEK
Scale 1 in. = 500 ft.
Application No. 5343

5/6/27

5343