Section	Subdivision	Town	Range	Cultivated Acreage	Description of Culture	Date of First Culture
28	NE¼ NE¼	41N	31E.	6.43	Alfalfa	
"	" "	"	"	0.40	Orchard	
"	NW¼ "	"	"	6.08	Alfalfa	
"	SE¼ NE¼	"	"	30.43	"	
"	" "	"	"	1.54	Orchard	
"	SW¼ NE¼	"	"	8.04	Alfalfa	
"	NE¼ SE¼	"	"	26.50	"	
"	" "	"	"	6.38	[illegible]	
"	" "	"	"	5.23	[illegible]	
"	NW¼ SE¼	"	"	6.78	Alfalfa	
"	" "	"	"	1.00	[illegible]	
"	" "	"	"	3.22	[illegible]	

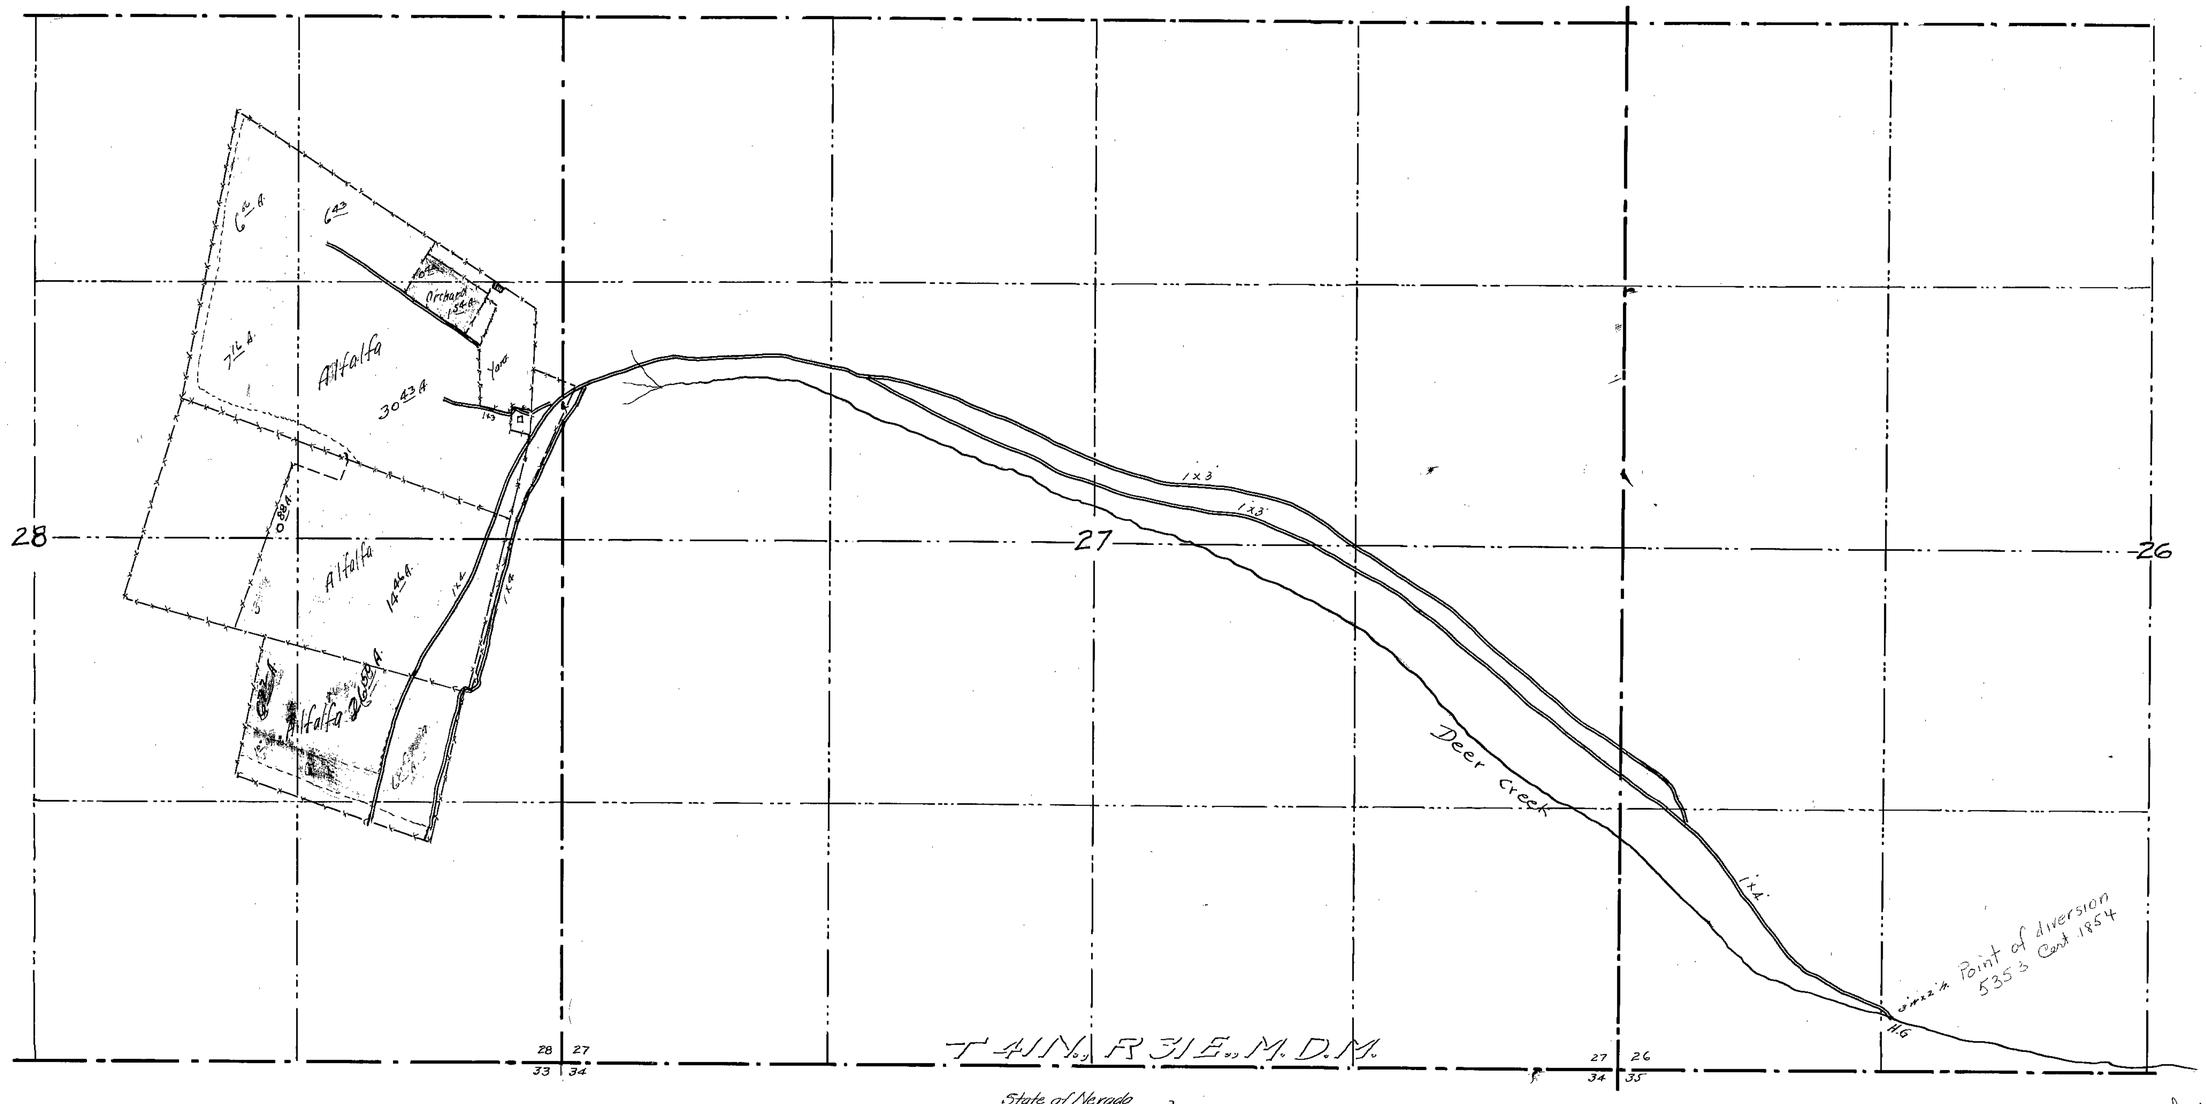

State of Nevada
County of Humboldt } ss

I, H. H. Sheldon, being first duly sworn, depose and say that this map consisting of one sheet, has been correctly drawn to the designated scale from field notes of a survey made by me on the 7th day of October, 1928; that it truly and correctly represents the location and extent of the works used to divert water from Deer Creek in Humboldt County by W. M. DeLong for irrigation purposes under Application No. 5353. That the point of diversion, the location, size and grades of the diverting channel, location and description of all measuring devices, the location and extent of lands owned or controlled by the applicant upon which water applied for under Application No. 8774 is used, together with the area and kind of culture in each 40 acre subdivision, and the location and names of all other works or streams which are crossed by or connected with said works, are fully and correctly designated thereon and that there has been no change since the date of said survey.

H. H. Sheldon
State Water Right Surveyor

Subscribed and sworn to before me this 25th day of May, 1929.

J. W. Davey
County Clerk and Ex-Officio Clerk of the Sixth Judicial District Court of the State of Nevada, in and for the County of Humboldt

FILED
May 27, 1929
STATE ENGINEER'S OFFICE

Certificate No. 1854 Issued Sept. 29, 1932

MAP TO ACCOMPANY
PROOF OF BENEFICIAL USE
UNDER APPLICATION No. 5353
FOR
IRRIGATION
BY
W. M. DELONG
FROM
DEER CREEK

5353