Section	Sub-division	Township	Range	Cultivated Acreage	Description of Culture	Date of first Culture
1	NW¼SE¼	24N.	63E.	12.1	Alfalfa	✓
1	"	"	"	2.7	Irrigated Pasture	✓
1	NE¼SE¼	"	"	32.1	Alfalfa	✓
1	SW¼SE¼	"	"	5.1	Irrigated Pasture	✓
1	"	"	"	19.5	Meadow	✓
1	SE¼SW¼	"	"	1.9	Alfalfa	✓
1	SE¼SE¼	"	"	12.1	Meadow	✓
6	SW¼SW¼	"	64E.	1.4	"	✓
12	NW¼NE¼	"	"	10.9	"	✓
12	NE¼NE¼	"	"	31.1	"	✓
7	NW¼NW¼	"	"	26.3	"	✓
7	SW¼NW¼	"	"	3.8	"	✓
1	SE¼SE¼	"	63E.	4.6	Irrigated Pasture	✓
			Total -	163.6 Acres.		

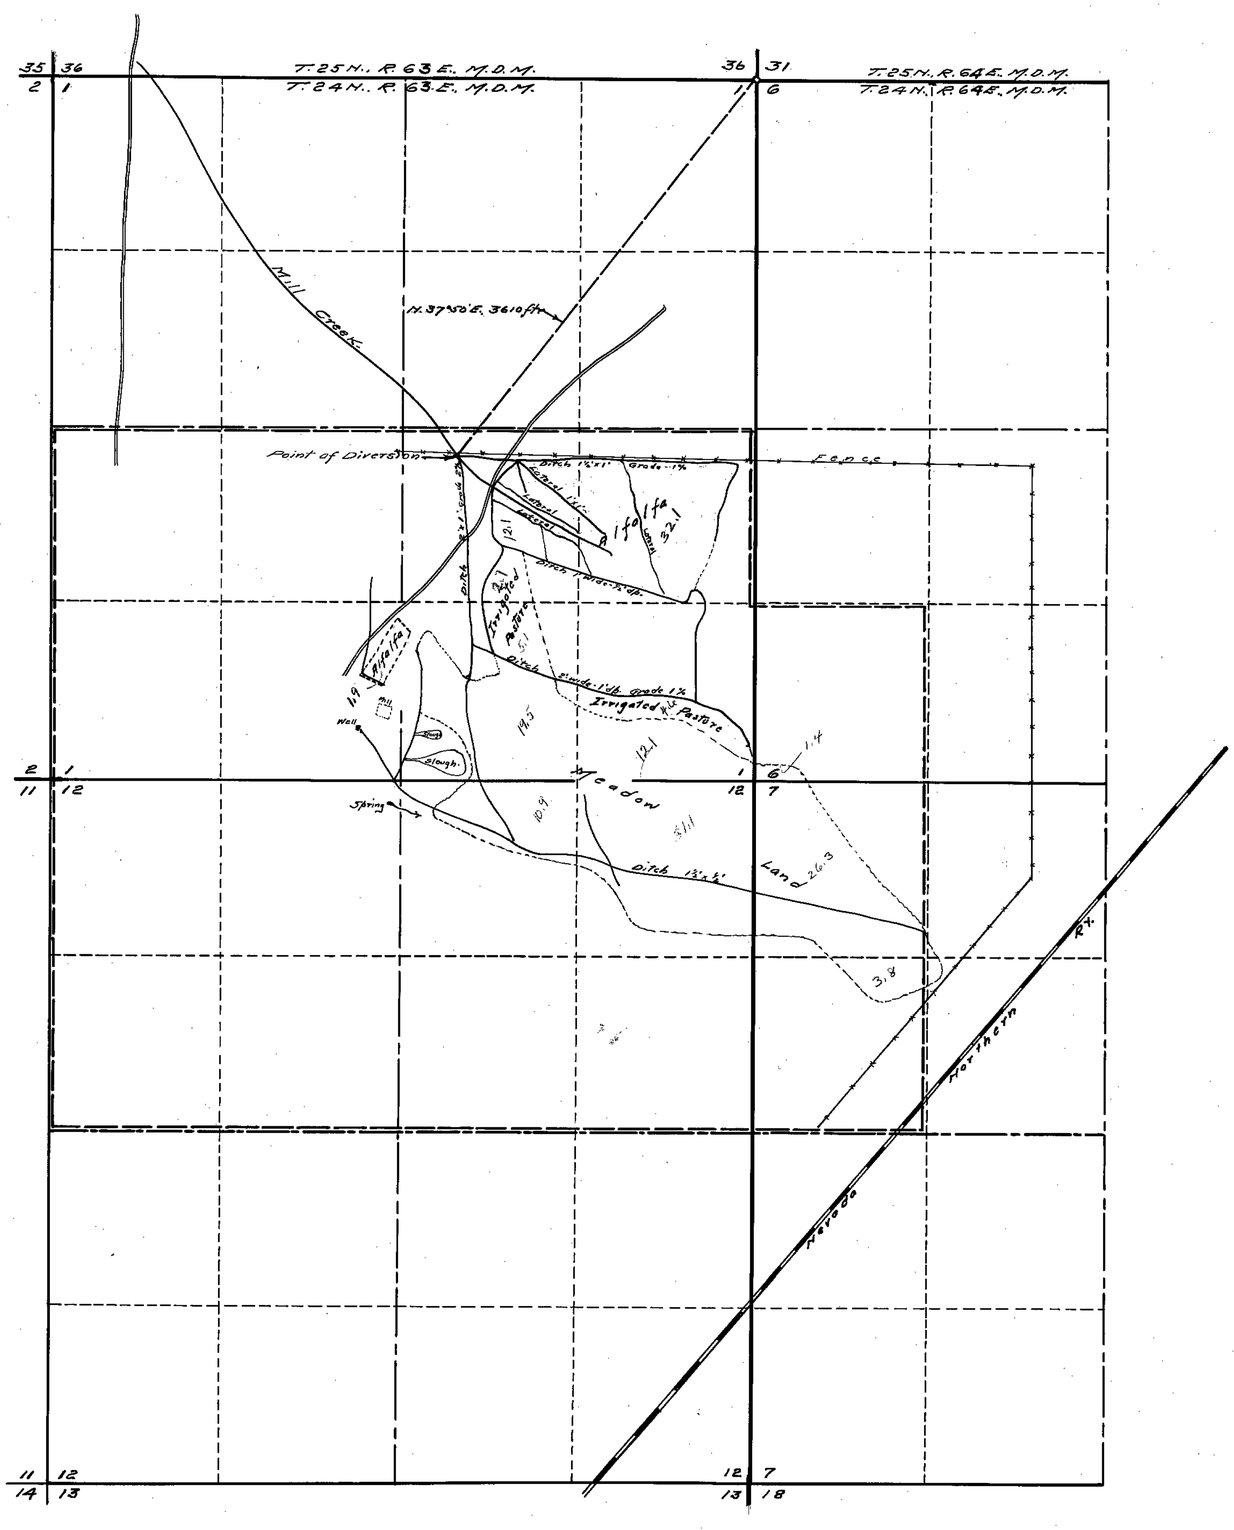

STATE OF NEVADA. } SS.
County of White Pine }

I, F. W. Millard, being first duly sworn, depose and say that this map, consisting of one sheet, has been correctly drawn to the designated scale from field notes of a survey made by me, between the 5th day December and the 7th day of December, 1927, that it truly and correctly represents the location and extent of the works used to divert water from Mill Creek, in White Pine County by E. C. Murphy and E. R. Dolan for irrigation purposes under Application No. 5384. That the point of diversion, the location, size and grades of the diverting channel, location and description of all measuring devices, the location and extent of the lands owned or controlled by applicant under which water applied for under Application No. 5384 is used together with the area and kind of culture in each 40 acre subdivision, and the location and names of all other works or streams which are crossed by or connected with said works are fully and correctly designated thereon.

F. W. Millard
State Water Right Surveyor.

Subscribed and sworn to before me this 14th day of December, 1927.

Notary Public in and for White Pine County, Nevada.

0 1 2 3 4 500 6 7 8 9 1000 1500 2000
Scale 1-in = 600 ft.

Certificate No. — 1458 — Issued 9-29-28 — 1,636 Irri.

FILED
Dec. 21, 1927
STATE ENGINEER'S OFFICE

OFFICE STATE ENGINEER
DEC 21 '27
RECEIVED
ANS.

OFFICE STATE ENGINEER
DEC 16 '27
RECEIVED
ANS.

MAP
TO ACCOMPANY PROOF OF BENEFICIAL USE UNDER APPLICATION NO. 5384 FOR IRRIGATION BY E. C. MURPHY and E. R. DOLAN FROM BIG SPRING OR MILL CREEK

Surveyed by Ed. Millard & Son.
Ely, Nevada.
12/12/27.

5384